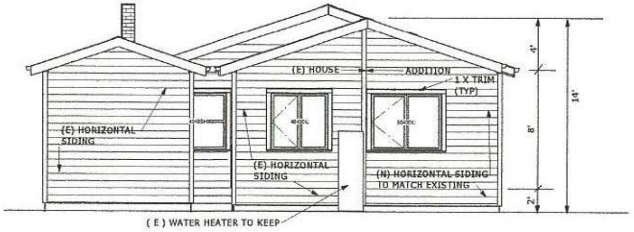

(N) REAR ELEVATION

scale 1/8" = 1' - 0"

(E) REAR ELEVATION

scale 1/8" = 1' - 0"

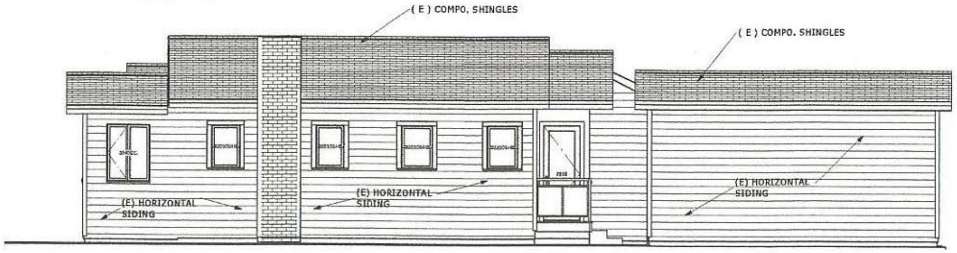

(E) RIGHT SIDE ELEVATION

scale 1/8" = 1' - 0"

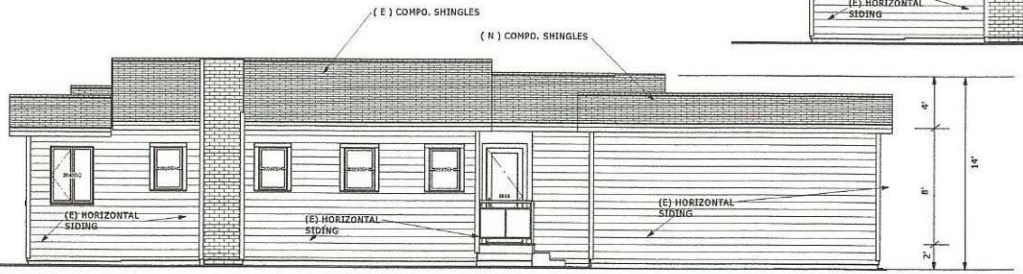

(N) RIGHT SIDE ELEVATION

scale 1/8" = 1' - 0"

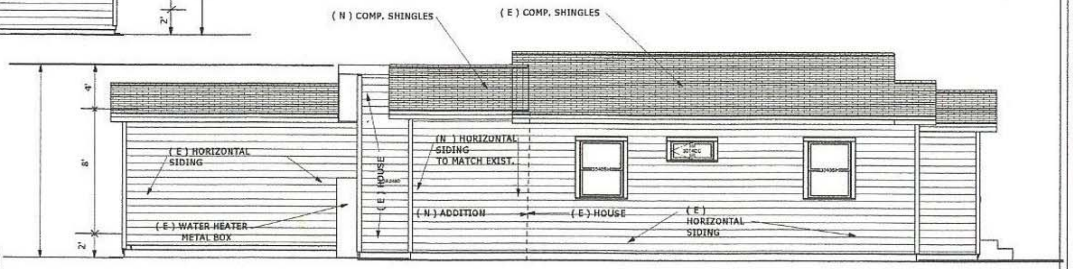

(N) LEFT SIDE ELEVATION

scale 1/4" = 1' - 0"

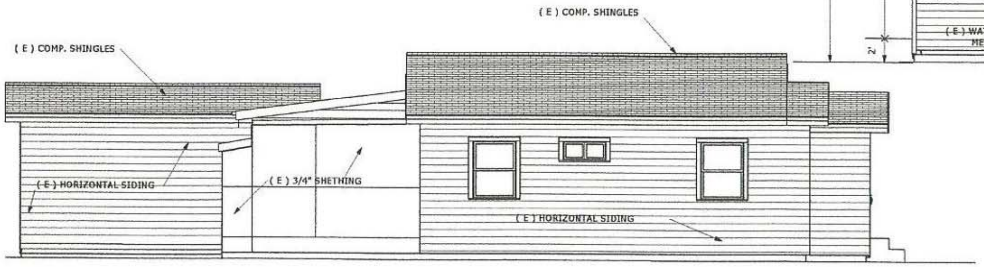

(E) LEFT SIDE ELEVATION

scale 1/4" = 1' - 0"

NO.	DESCRIPTION	BY	DATE

SHEET TITLE: NEW 81 sq/ft ADDITION

PROJECT DESCRIPTION: 1825 BROADWAY AV

DRAWINGS PROVIDED BY:
RAMOS REMODELING
664 TYLER ST
OAKLAND, CA 94603
510-395-0838 -

DATE: 8/8/2013

SCALE:

SHEET: A-3

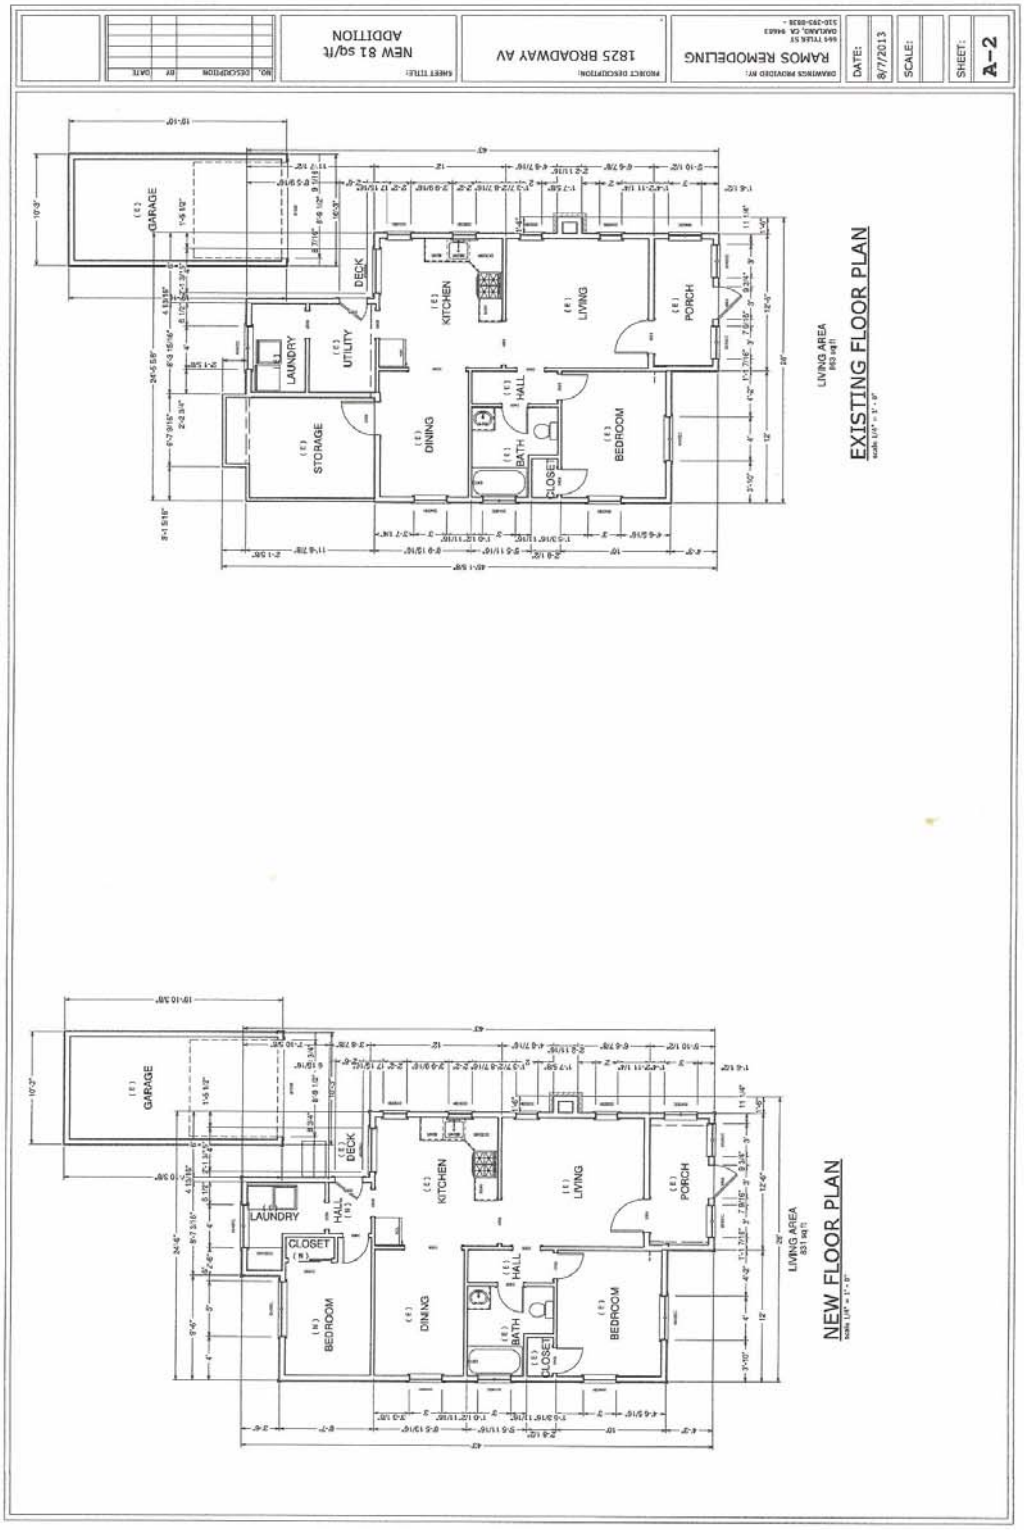
NEW 81 sq/ft
ADDITION
1825 BROADWAY AV
RAMOS REMODELING
DATE:
8/7/2013
SCALE:
SHEET:
A-2
EXISTING FLOOR PLAN
NEW FLOOR PLAN
GARAGE
DECK
KITCHEN
LIVING
PORCH
LAUNDRY
UTILITY
STORAGE
DINING
HALL
BATH
CLOSET
BEDROOM

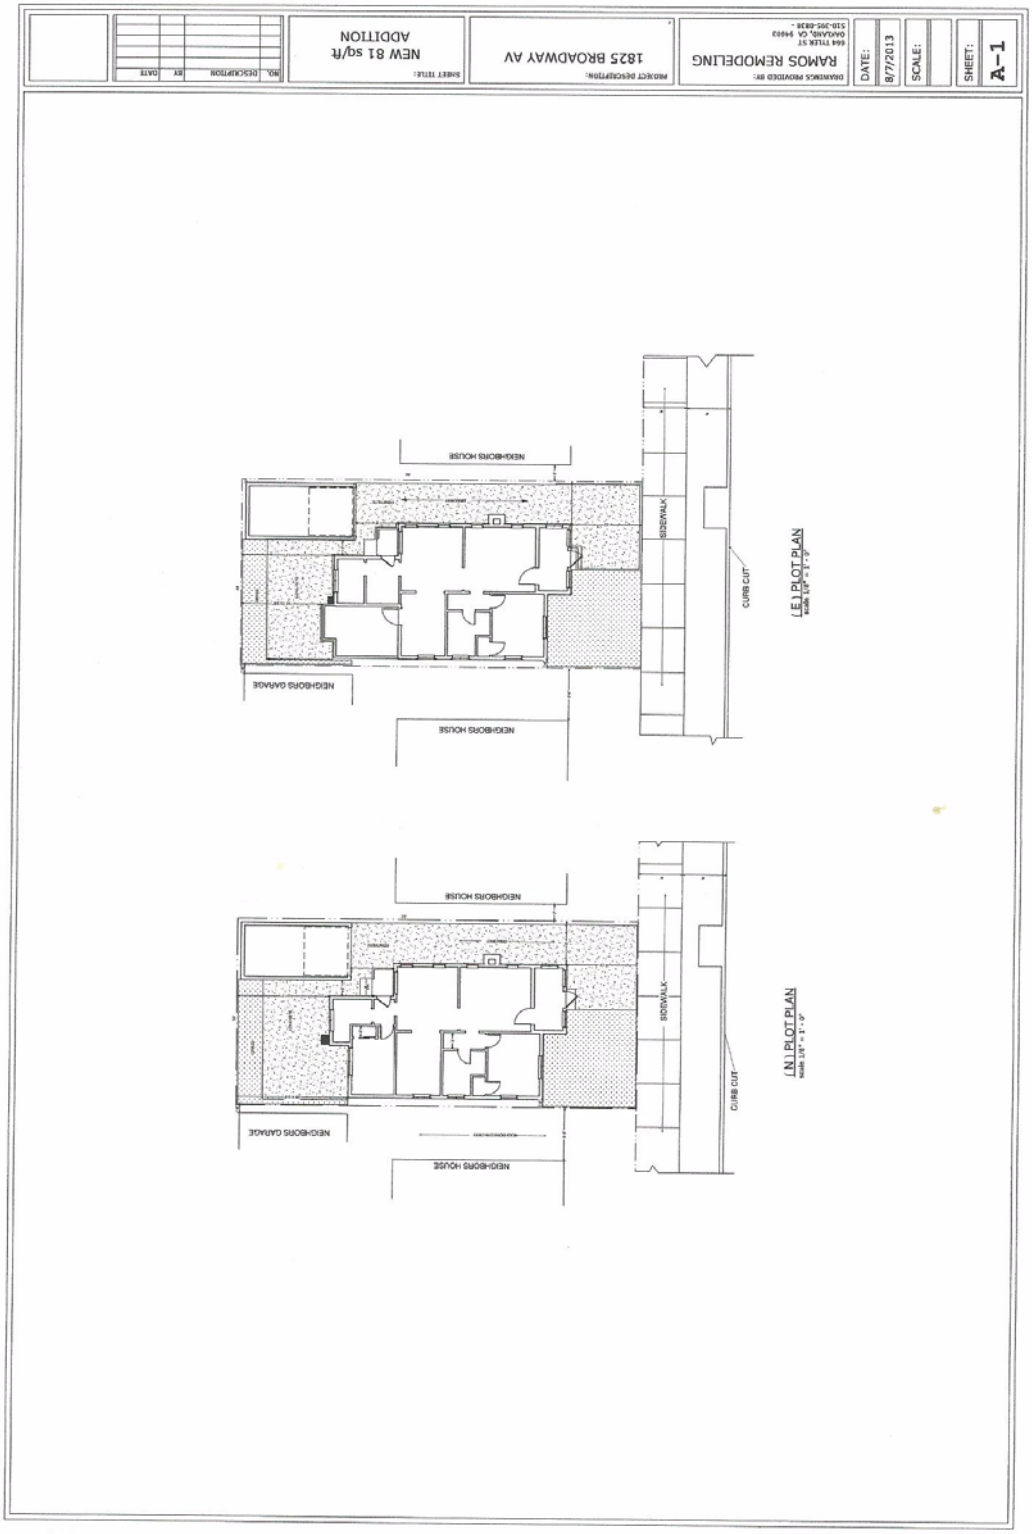
DRAWINGS PROVIDED BY:
RAMOS REMODELING
664 TYLER ST
OAKLAND, CA 94603
510-305-6838
PROJECT DESCRIPTION:
1825 BROADWAY AV
SHEET TITLE:
NEW 81 sq/ft
ADDITION
NO. DESCRIPTION BY DATE
DATE:
8/7/2013
SCALE:
SHEET:
A-1
NEIGHBORS HOUSE
NEIGHBORS GARAGE
SIDEWALK
CURB CUT
(N) PLOT PLAN
scale 1/8" = 1'-0"
NEIGHBORS HOUSE
NEIGHBORS GARAGE
SIDEWALK
CURB CUT
(E) PLOT PLAN
scale 1/8" = 1'-0"