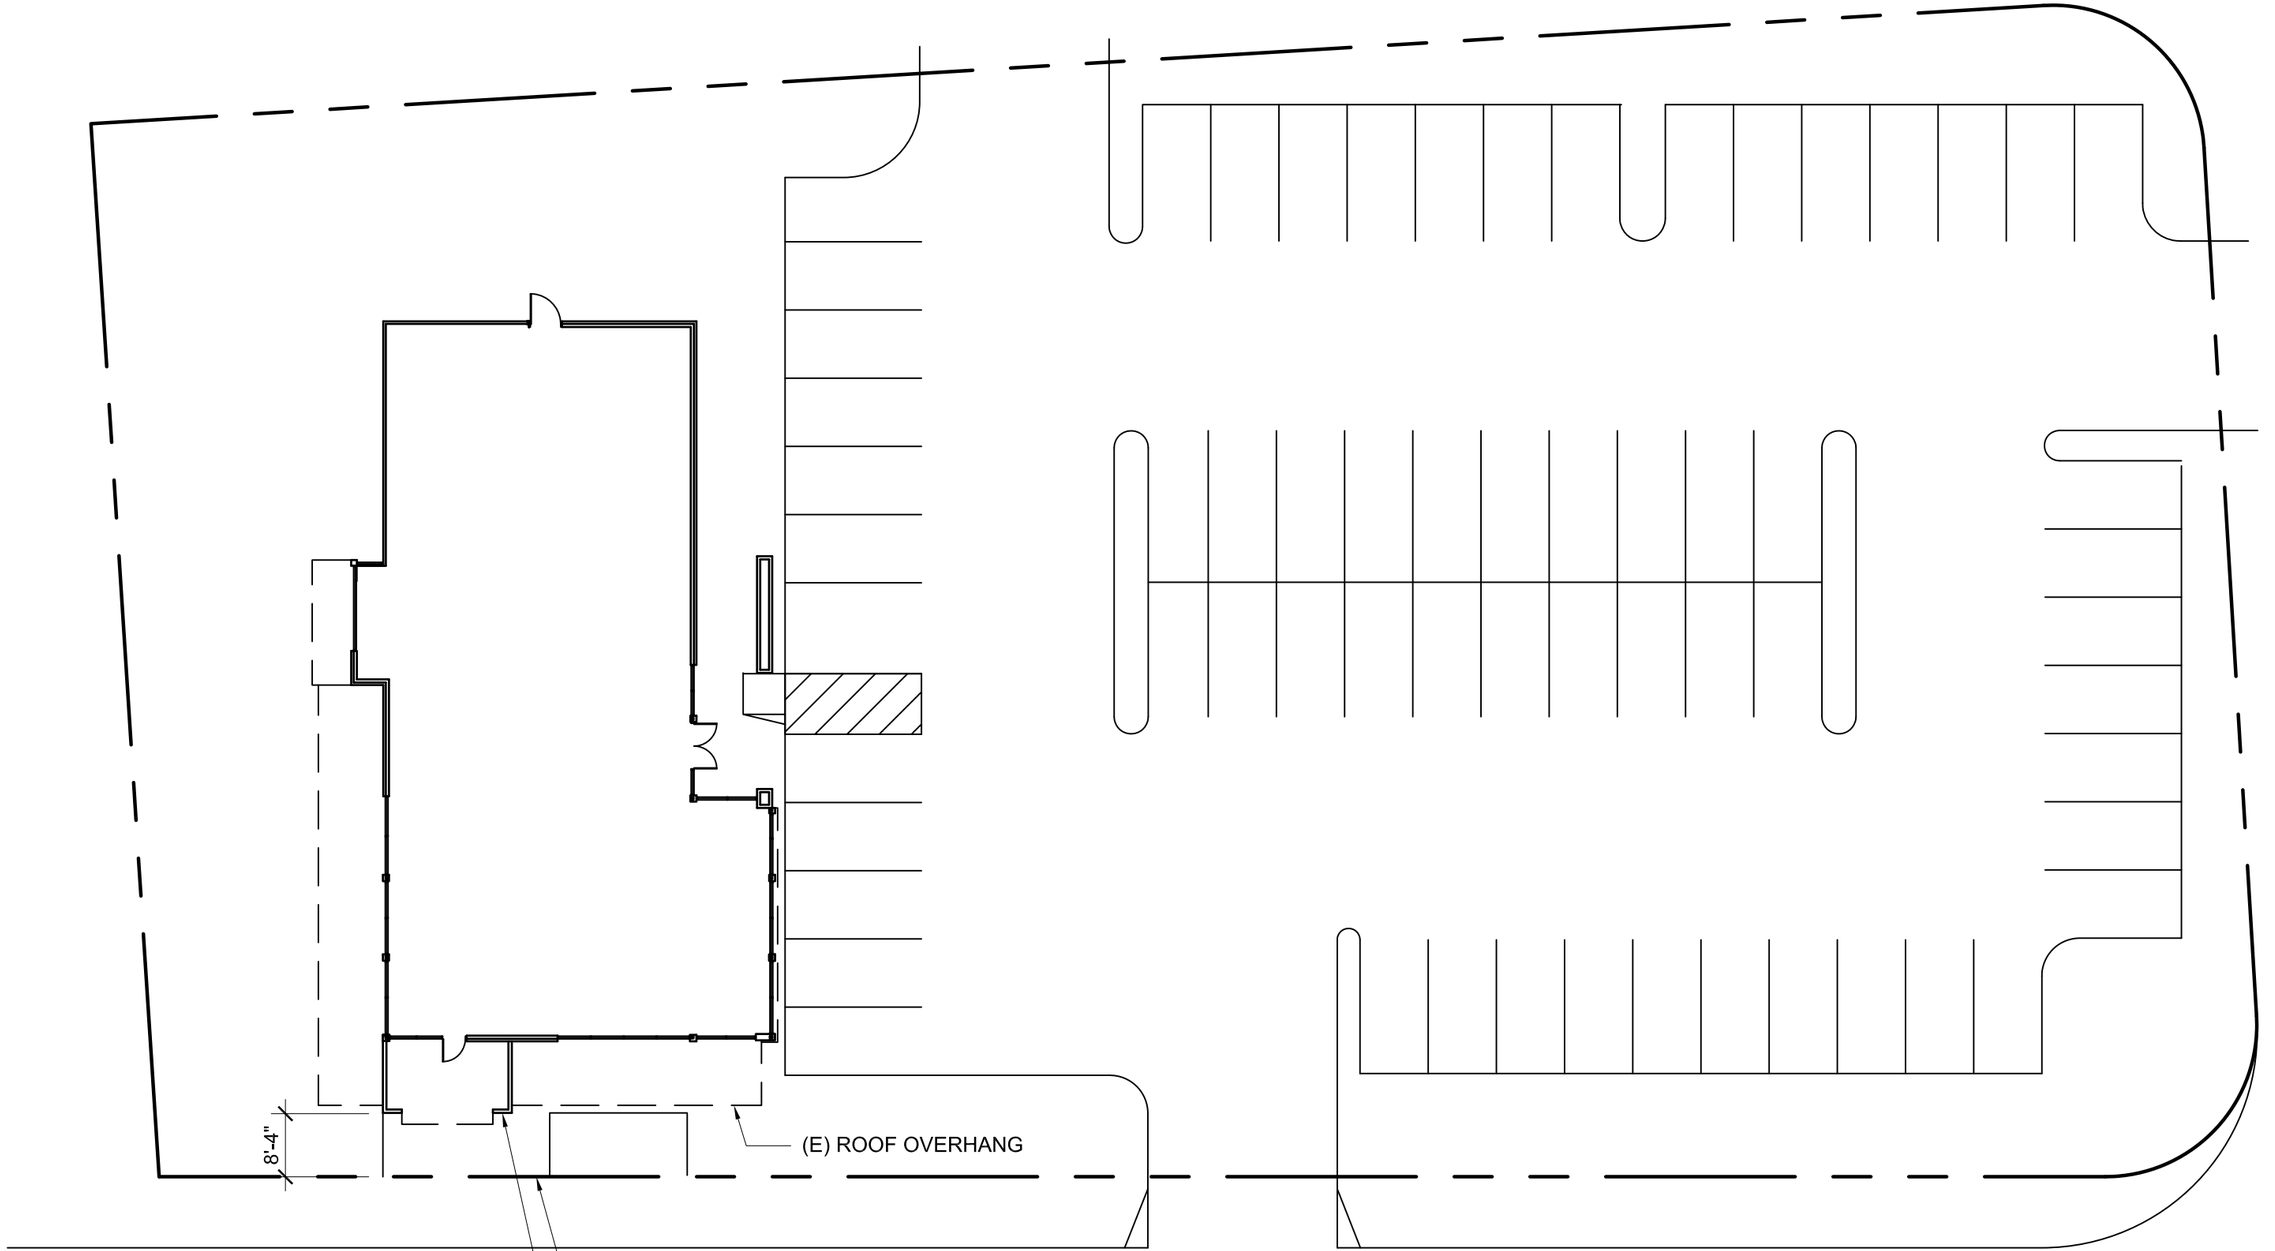

NORTH

SITE PLAN

SCALE: 1" = 20'-0"

PROPOSED EXTERIOR IMPROVEMENTS
BURGER KING RESTAURANT
2200 OTIS DRIVE, ALAMEDA CA

SITE PLAN

SCALE: 1" = 30'-0"

NORTH

APN:	74-1200-32
SITE AREA:	40,807 S.F.
BUILDING AREA:	4,315 S.F.
OCCUPANCY:	A-2
CONTRUCTION TYPE:	V-B

H. JAMES OKI ENGINEERING
542 Mercer Road
Yuba City, California 95991
530.674.7795 fax
916.213.1754 cell
hjamesokiengineering@comcast.com

REGISTERED PROFESSIONAL ENGINEER
H. JAMES OKI
No. C041591
Exp. 12-31-
CIVIL
STATE OF CALIFORNIA

2020 IMPROVEMENTS

BK 2495
2200 OTIS DRIVE
ALAMEDA, CALIFORNIA

DATE 8/5/13

SITE PLAN

DR1

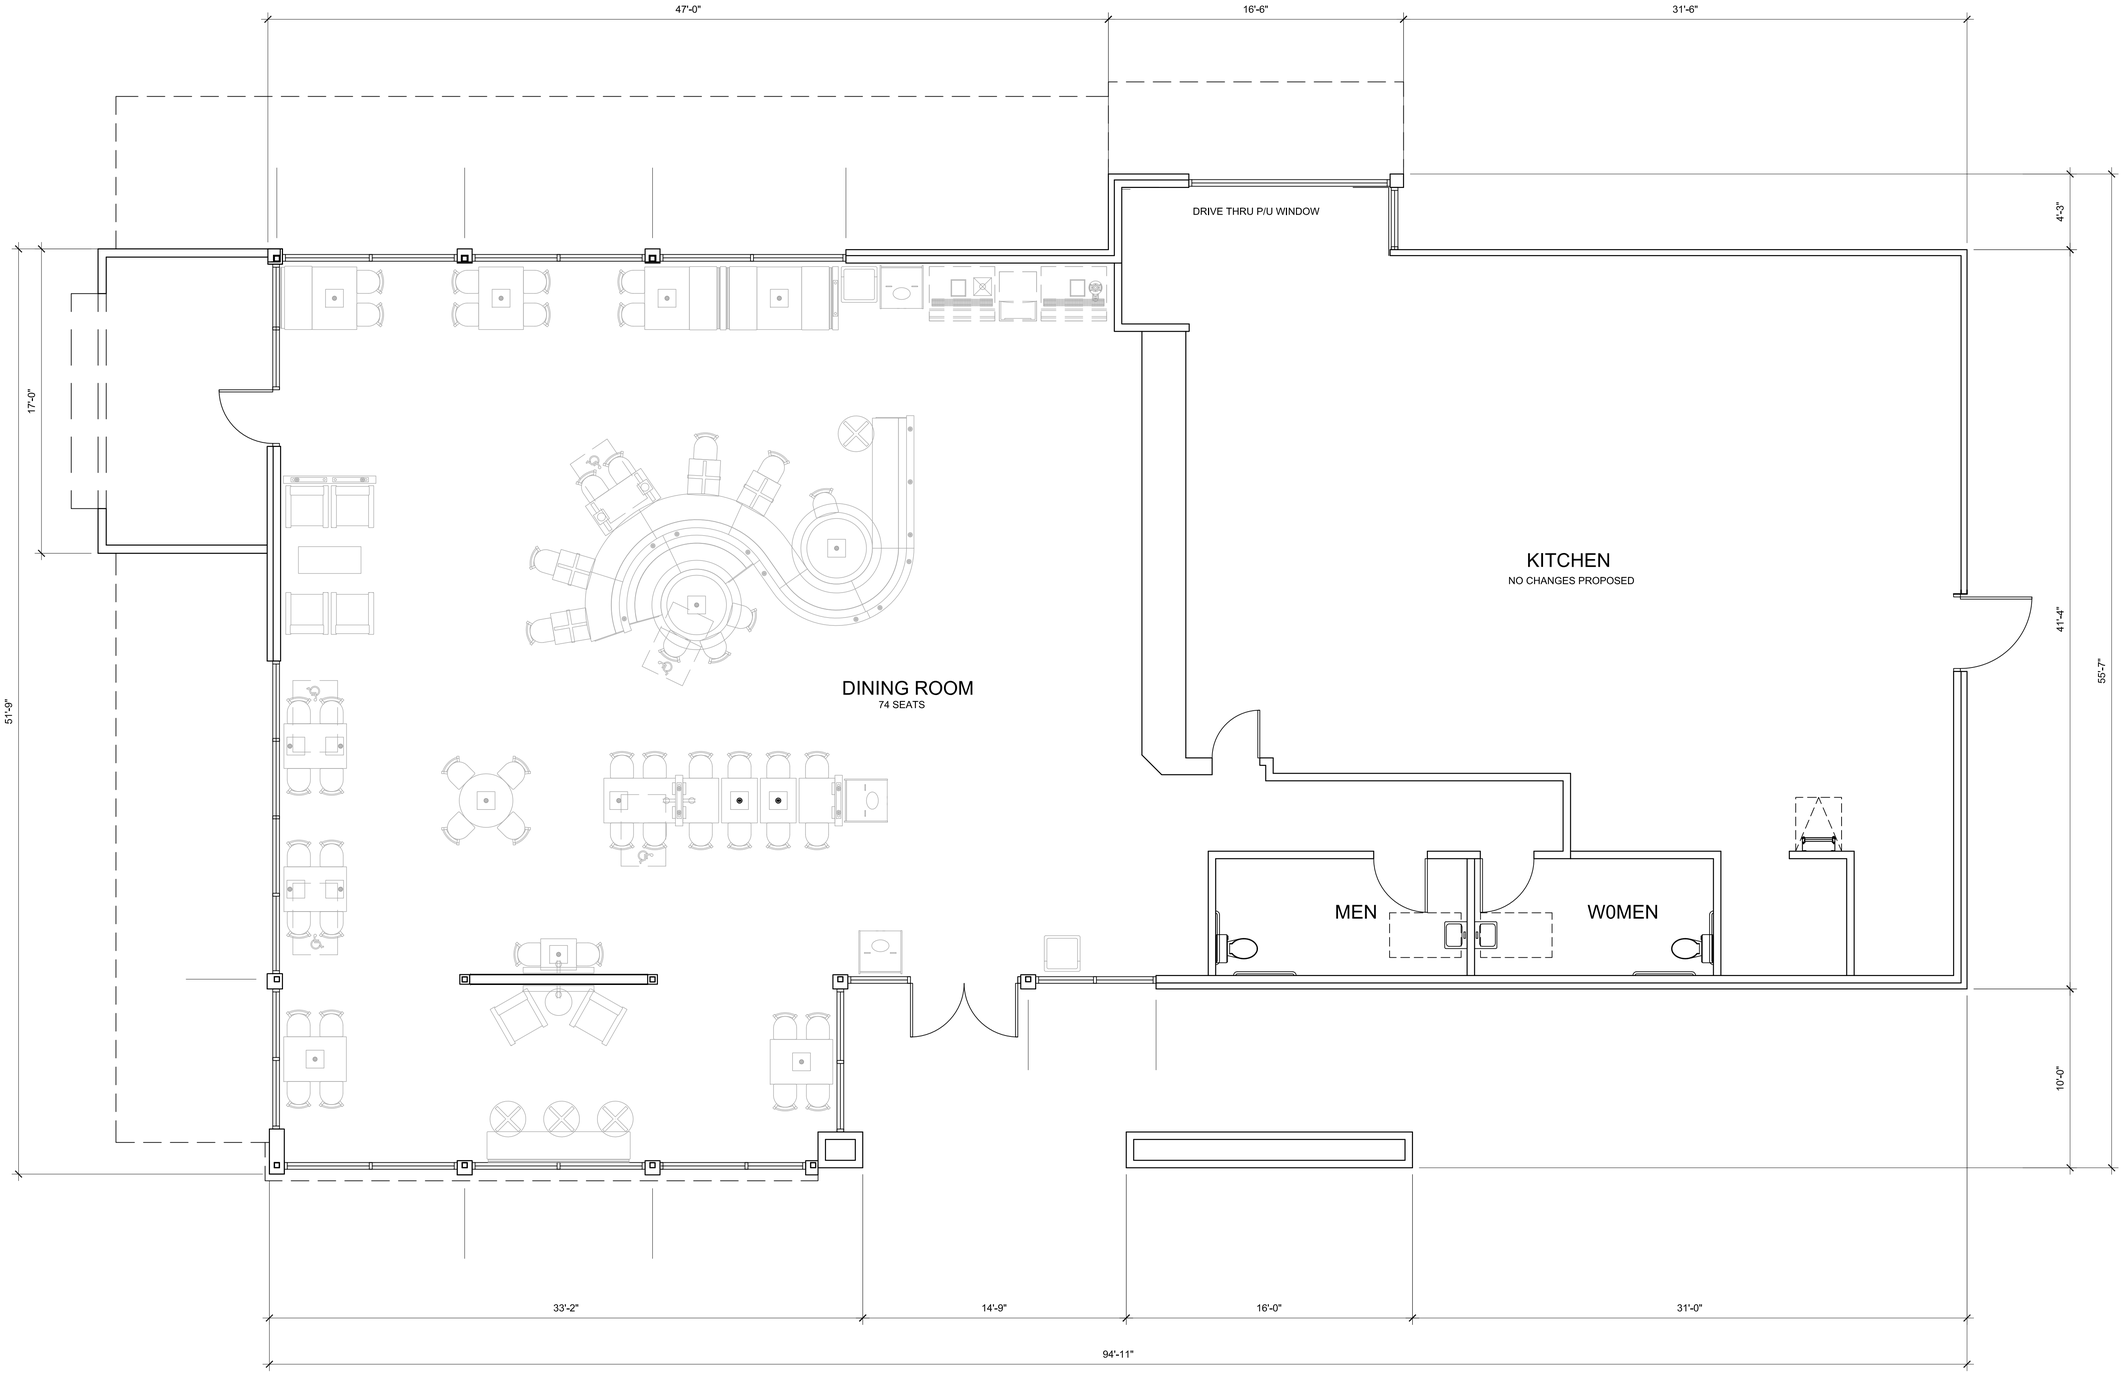

Floor Plan

Scale: 1/4" = 1'-0"

North

542 Heinz Road
Yuba City, California 95991
530.674.7795 fax
916.213.1754 cell
hjamesokiengineering@comcast.com
H. James Oki
Engineering

Registered Professional Engineer
H. James Oki
No. C041591
Exp. 12-31-
Civil
State of California

2020 Improvements
BK 2495
2200 Otis Drive
Alameda, California

DATE 8/5/13

FLOOR PLAN

DR2

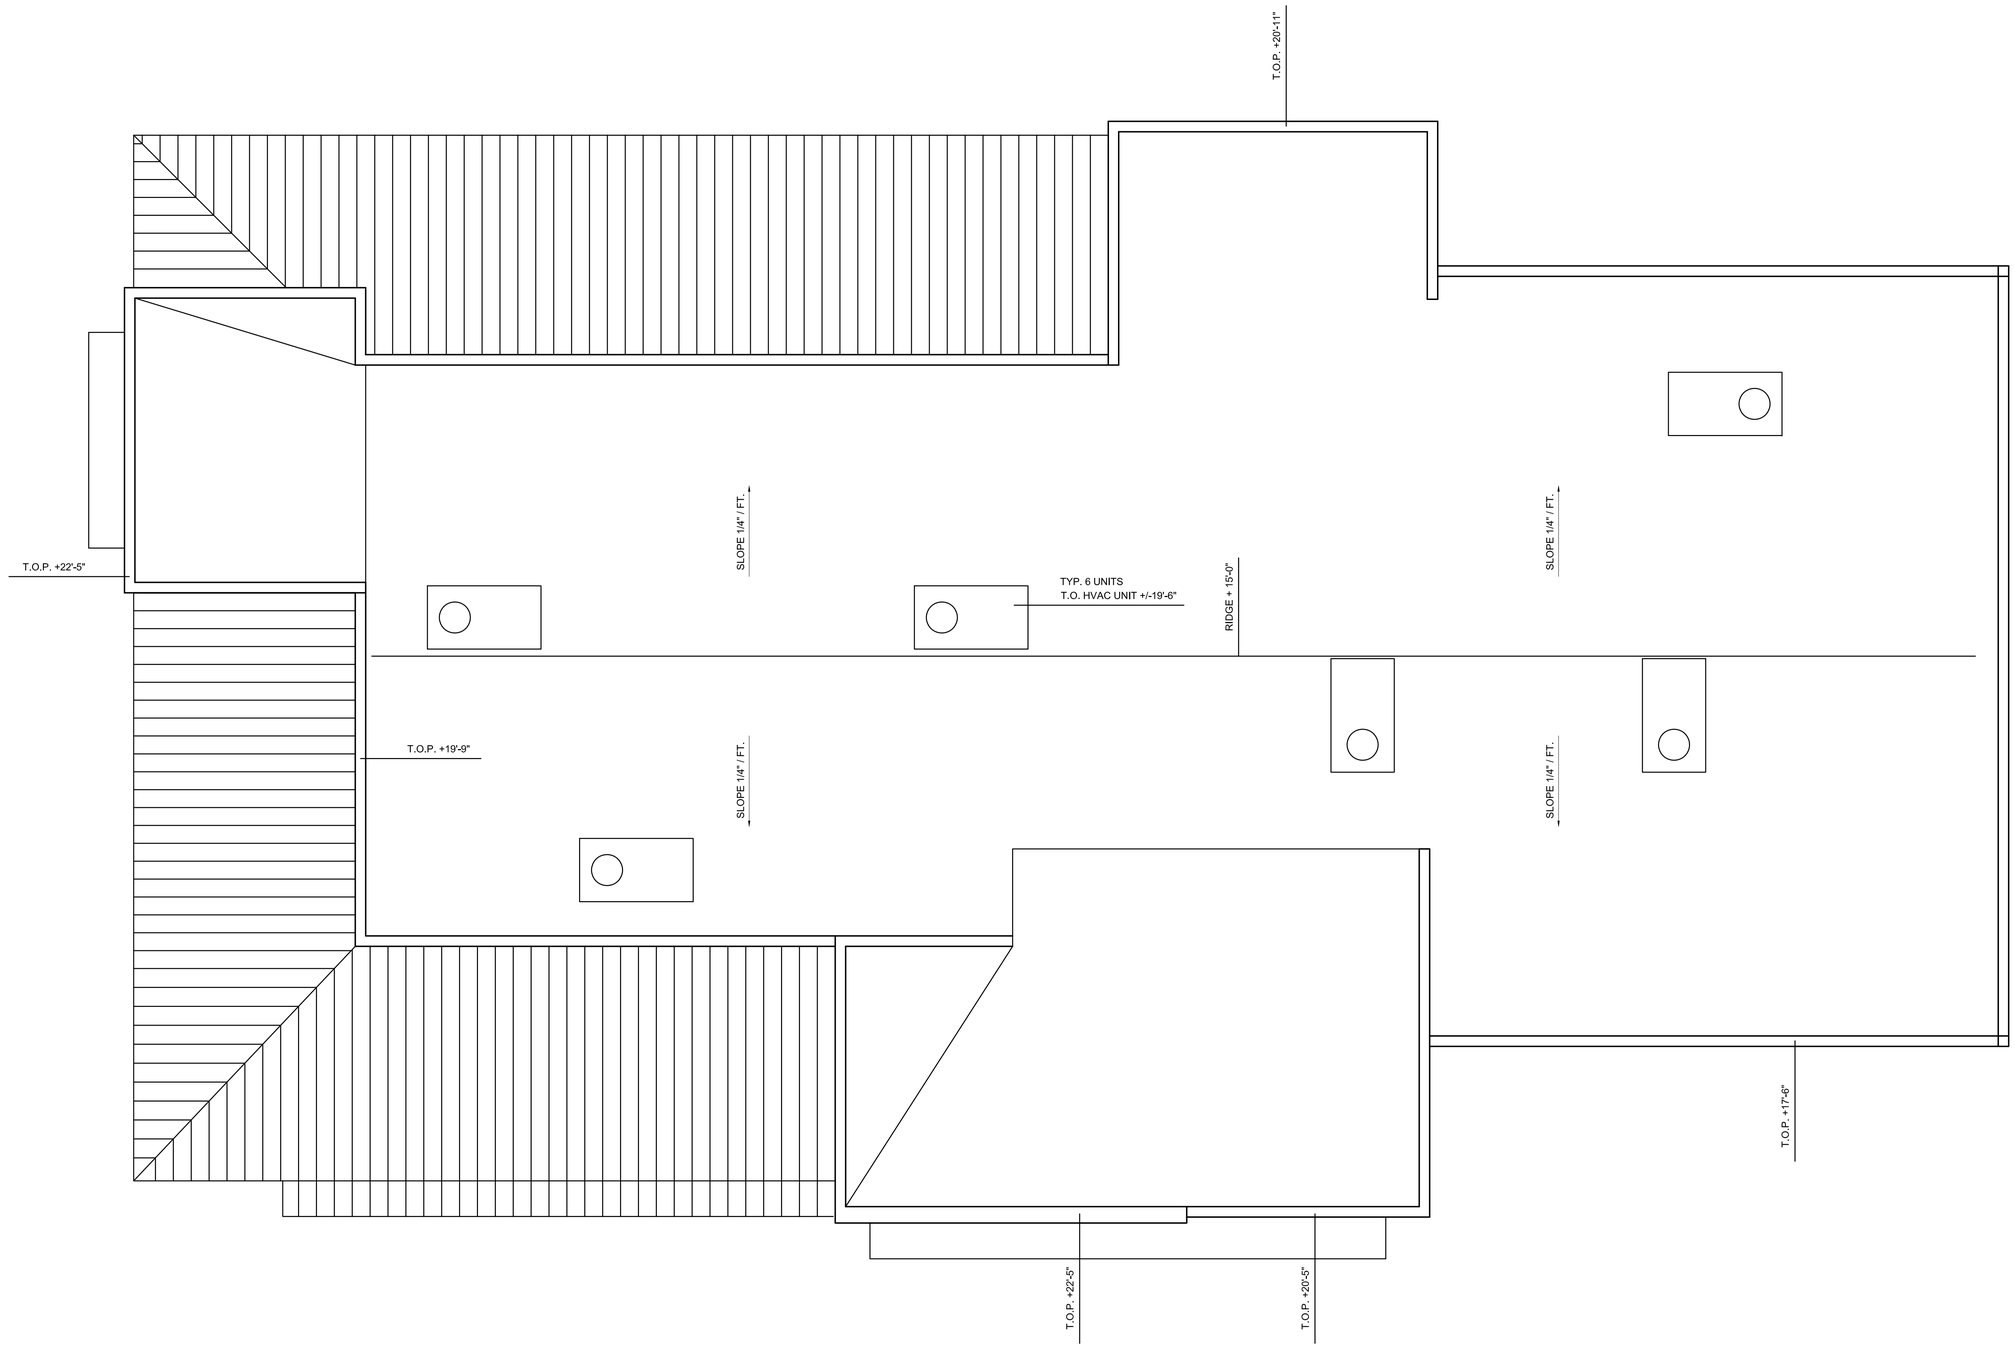

Roof Plan

Scale: 1/4" = 1'-0"

North

H. James Oki
Engineering
542 Heather Road
Yuba City, California 95991
530.674.1795
530.674.1794 fax
916.213.1754 cell
hjamesoki@hjamesoki.com

Registered Professional Engineer
H. James Oki
No. C041591
Exp. 12-31-
CIVIL
State of California

2020 Improvements
BK 2495
2200 Otis Drive
Alameda, California

DATE	8/5/13

ROOF PLAN

DR3

Southeast Drive Thru Elevation

- New 2020 Illuminated Parapet Band
- New metal Awnings w/ Illuminated Sign
- Existing Standing Seam Roof Silver Metallic Finish
- New Tower Elements Stucco Painted Glidden Deep Onyx w/ Brushed Aluminum Reveals
- existing and New Stucco Systems Painted Glidden Camel Tan
- Inset at Entry Painted Glidden Amazing
- Existing Dk. Bronze Mullions & Clear Glazing to remain
- New Brick Wainscot Owensboro 'Olde Hillsboro'
- Painted Wainscott Glidden Monterey cliffs

NOTE:
SIGNAGE TO BE UNDER SEPARATE PERMIT

Southwest Elevation

Northeast Elevation along Otis Drive

Northwest Entry Elevation

0' 4' 8' 16'
Scale: 3/16" = 1'-0"

942 Mesker Road
Yuba City, California 95991
530.674.7755
530.674.7799 fax
916.213.1754 cell
hjamesokiengineering@sbcglobal.com
H. James Oki Engineering

REGISTERED PROFESSIONAL ENGINEER
H. JAMES OKI
No. C041591
Exp. 12-31-
CIVIL
STATE OF CALIFORNIA

2020 Improvements
BK 2495
2200 Otis Drive
Alameda, California

DATE 8/5/13

ELEVATIONS PROPOSED

DR4

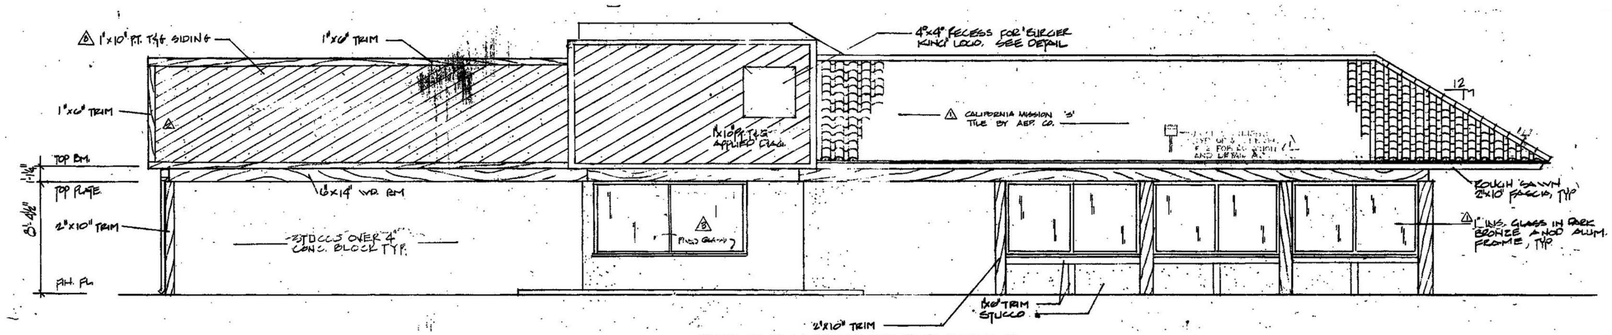

SOUTHEAST DRIVE THRU ELEVATION

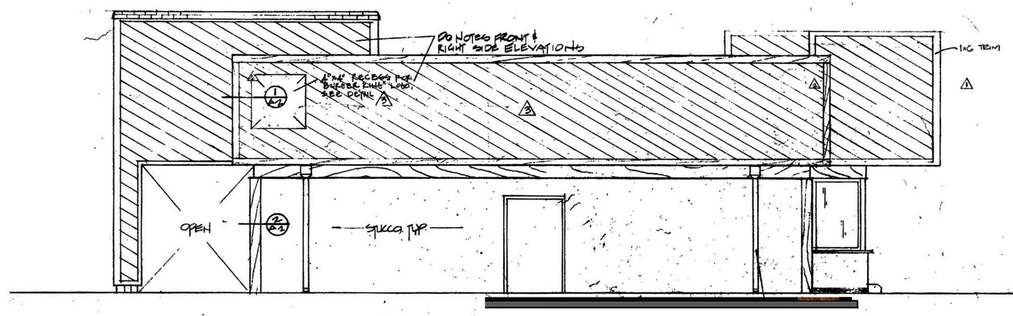

SOUTHWEST ELEVATION

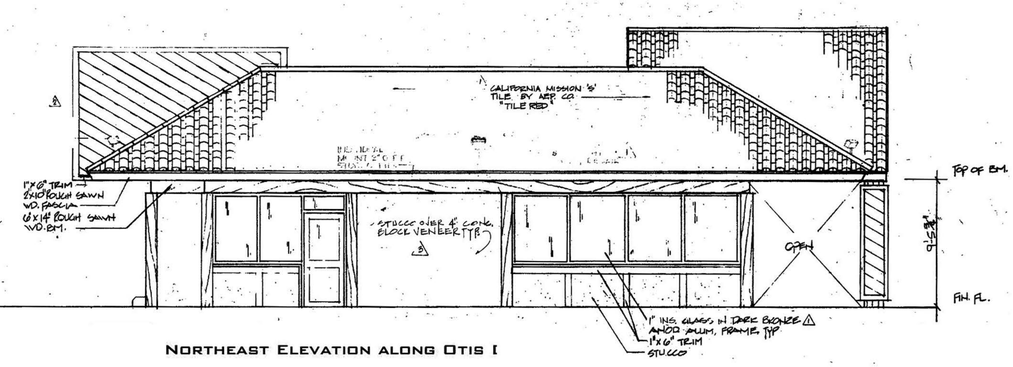

NORTHEAST ELEVATION ALONG OTIS I

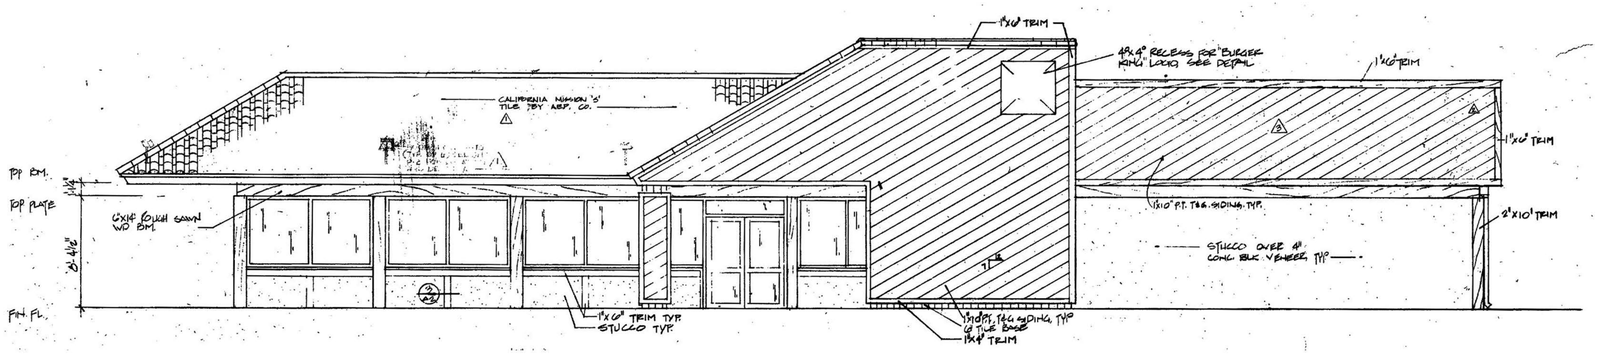

NORTHWEST ENTRY ELEVATION

0' 4' 8' 16'

SCALE: 3/16" = 1'-0"

H. JAMES OKI ENGINEERING
942 Merrimac Road
Yuba City, California 95991
530.674.7735
530.674.7799 fax
916.213.1754 cell
h.james.engineering@sbcglobal.net

REGISTERED PROFESSIONAL ENGINEER
H. JAMES OKI
No. C041591
Exp. 12-31-
CIVIL
STATE OF CALIFORNIA

2020 IMPROVEMENTS
BK 2495
2200 OTIS DRIVE
ALAMEDA, CALIFORNIA

DATE	8/5/13

ELEVATIONS EXISTING

DR5