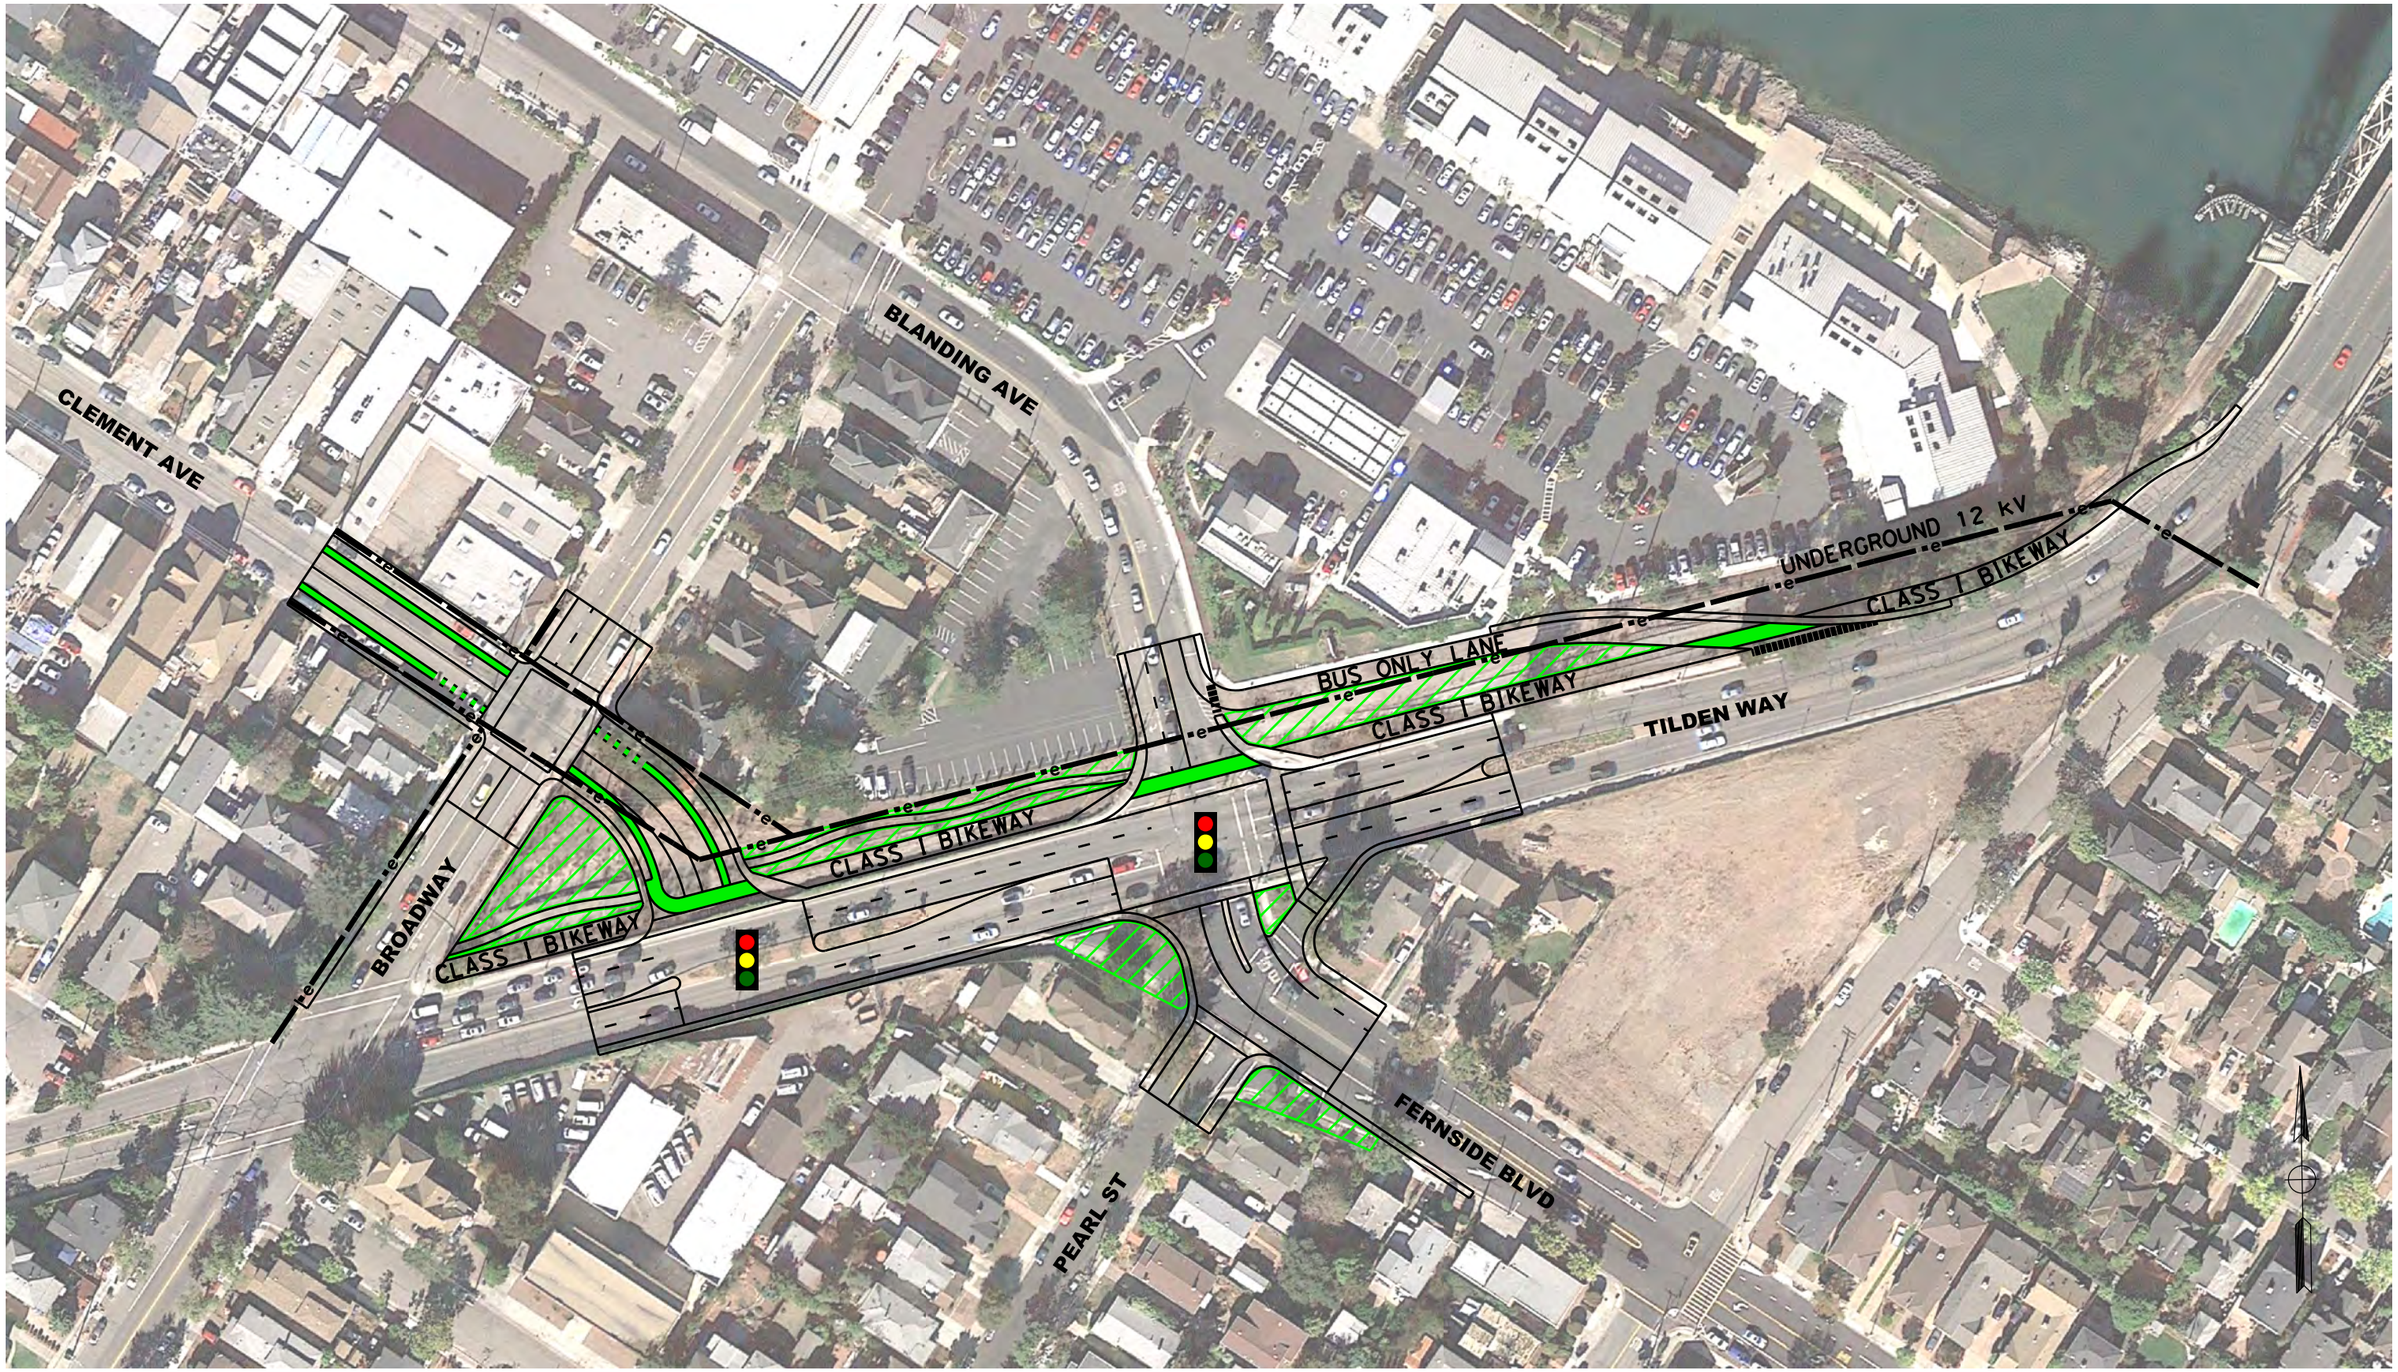

REV	DATE	BY	CHK	APP	DESCRIPTION
	OCT. '16				DRAFT CONCEPT

DESIGNED BY
DRAWN BY
CHECKED BY
IN CHARGE
DATE

ALAMEDA CTC 2018
CIP GRANT APPLICATION

PARSONS

CLEMENT AVE EXTENSION
SCALE 1" = 100'
OCTOBER 2016

CONTRACT NO.
DRAWING NO.
SCALE
SHEET NO.

$FILE$ $PLTDRVS$ $PENTBLS$ $TIME$ $DATE$ $USER$