Cross Alameda Trail

at Jean Sweeney Open Space park

Conceptual Design

Trail through Sweeney Open Space Park

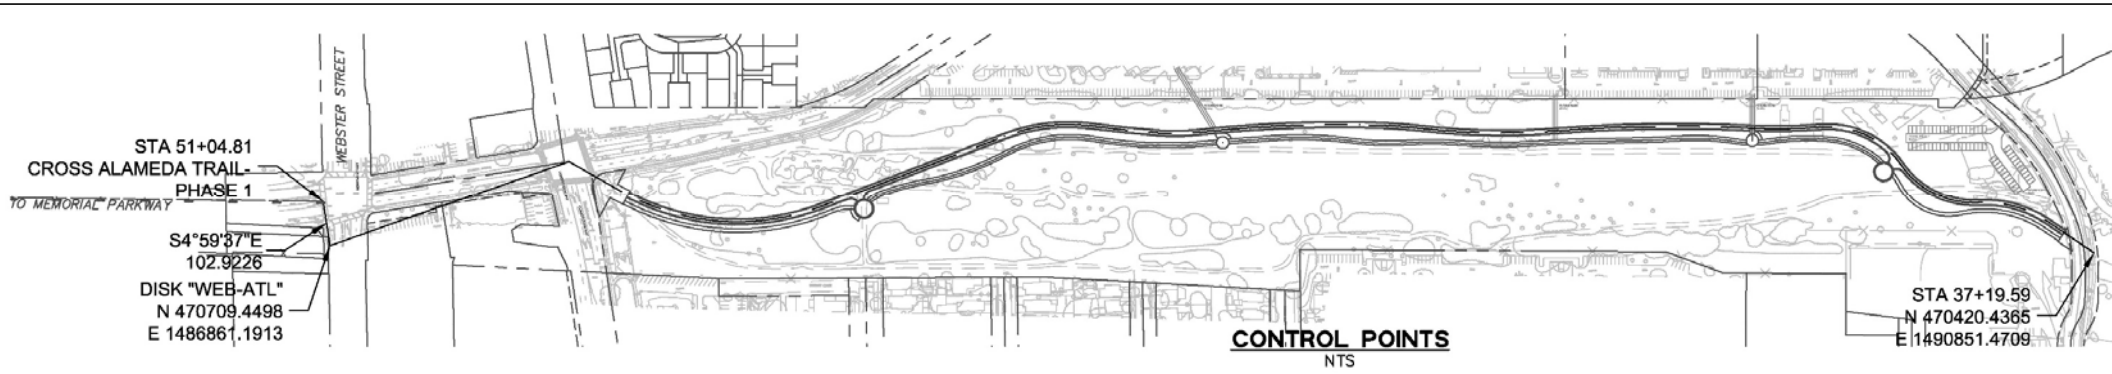

Trail Cross-Section

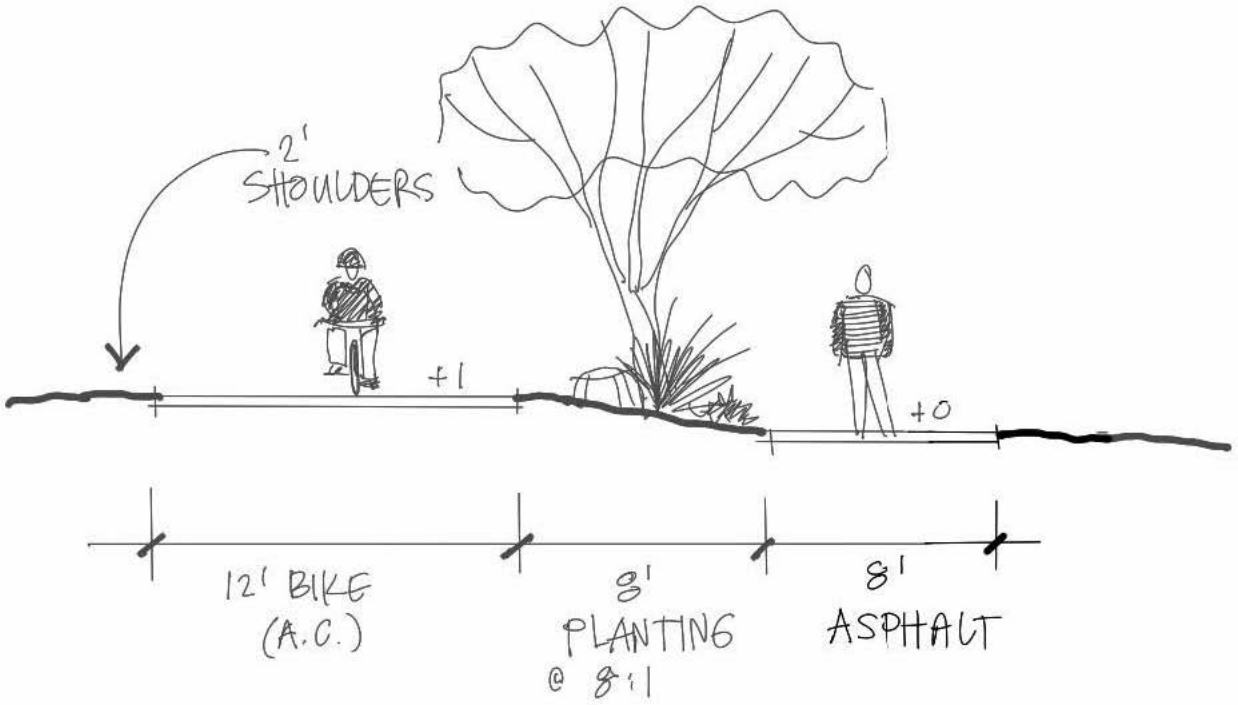

Section with 8’ Center Planting (at Constitution and Sherman legs)

Trail Cross-Section

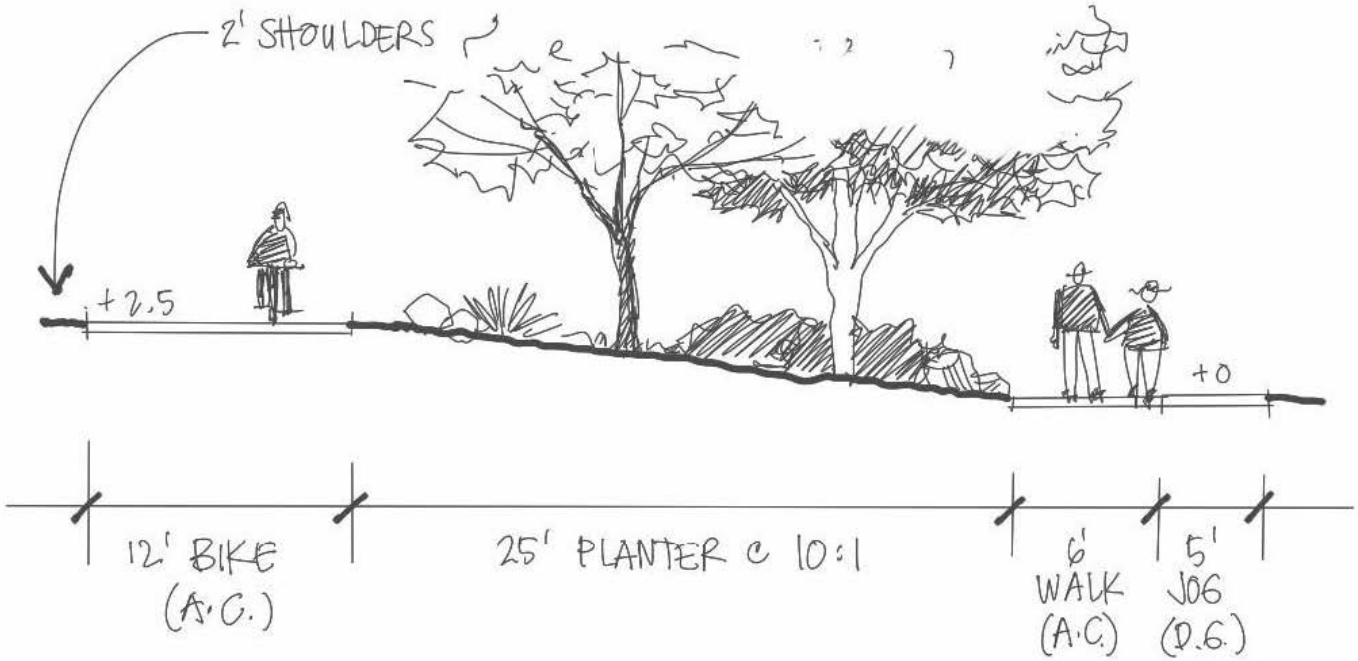

Section with 25' Center Planting at 10:1 Slope

Plaza Conceptual

Internal Plazas

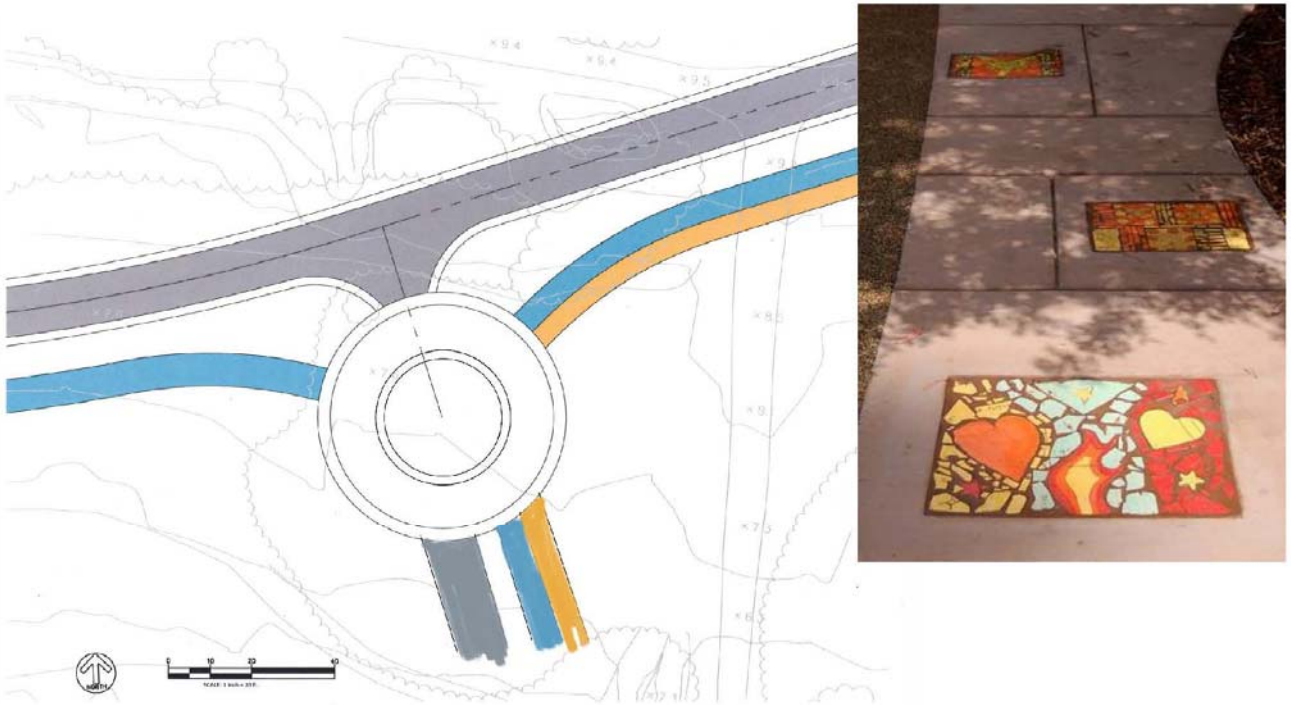

PLACEWORKS

Internal Plaza Detail (60% Draft)

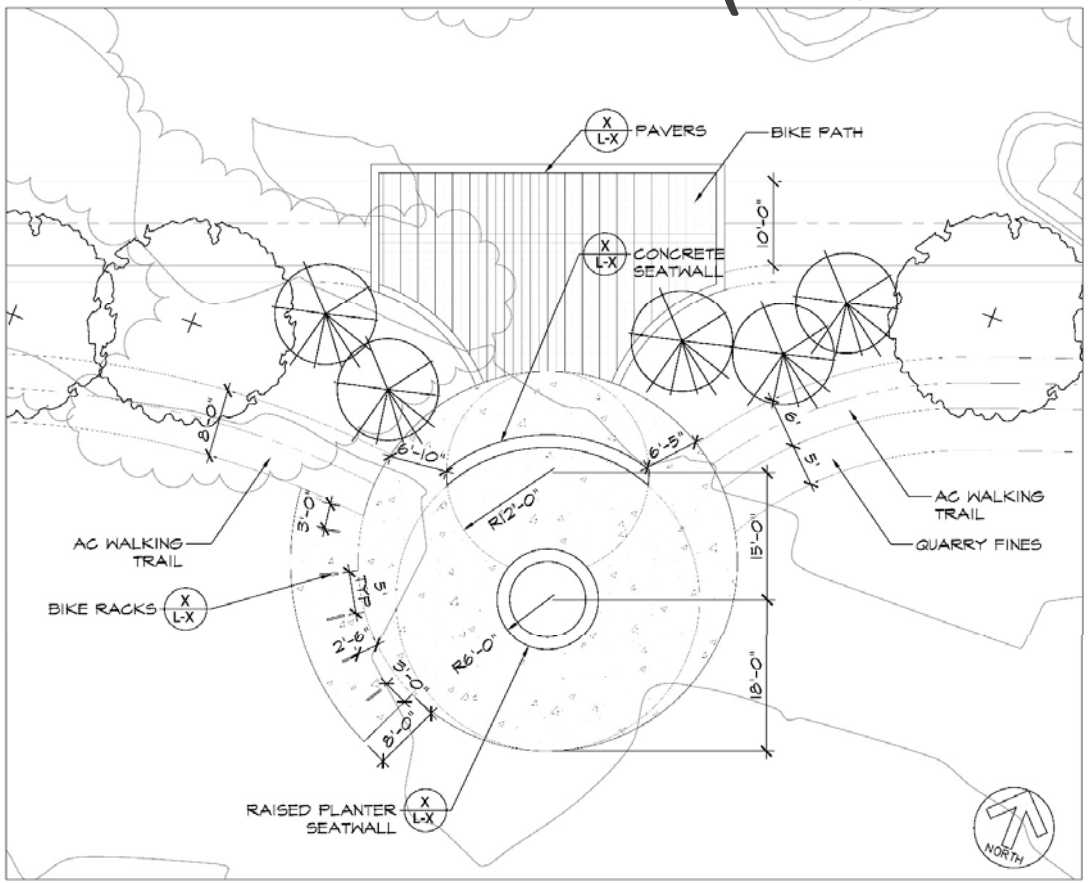

WESTERN LOOP PLAZA ENLARGEMENT

SCALE: 1" = 10'-0"

Plaza Conceptual

Internal Plazas

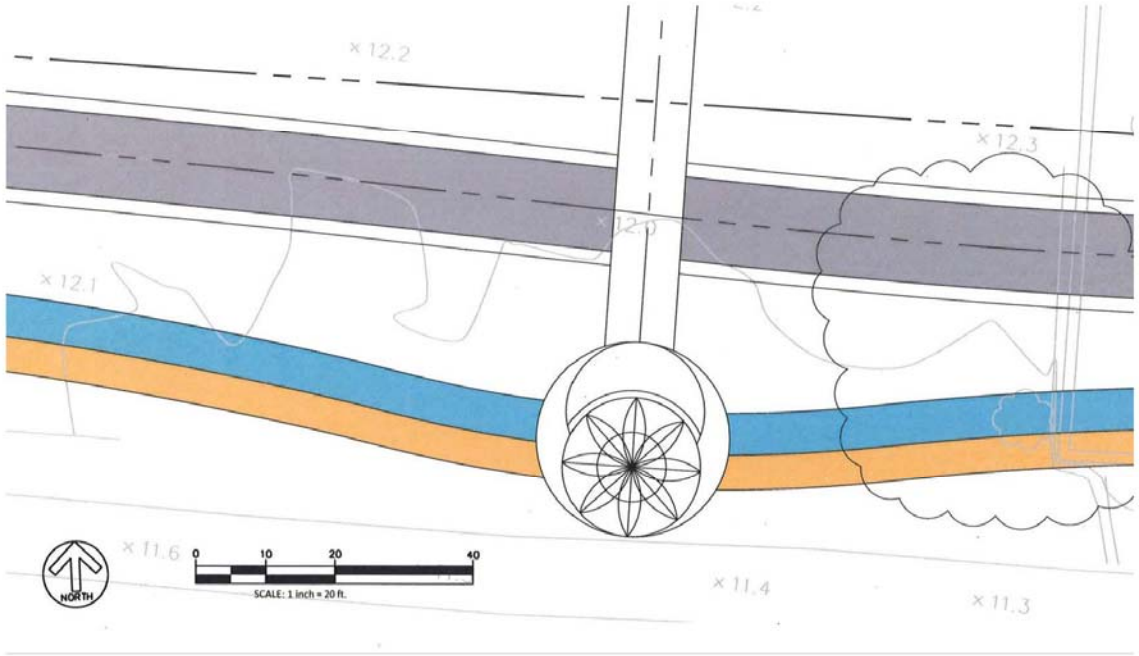

PLACEWORKS

Internal Plaza Details (60% Draft)

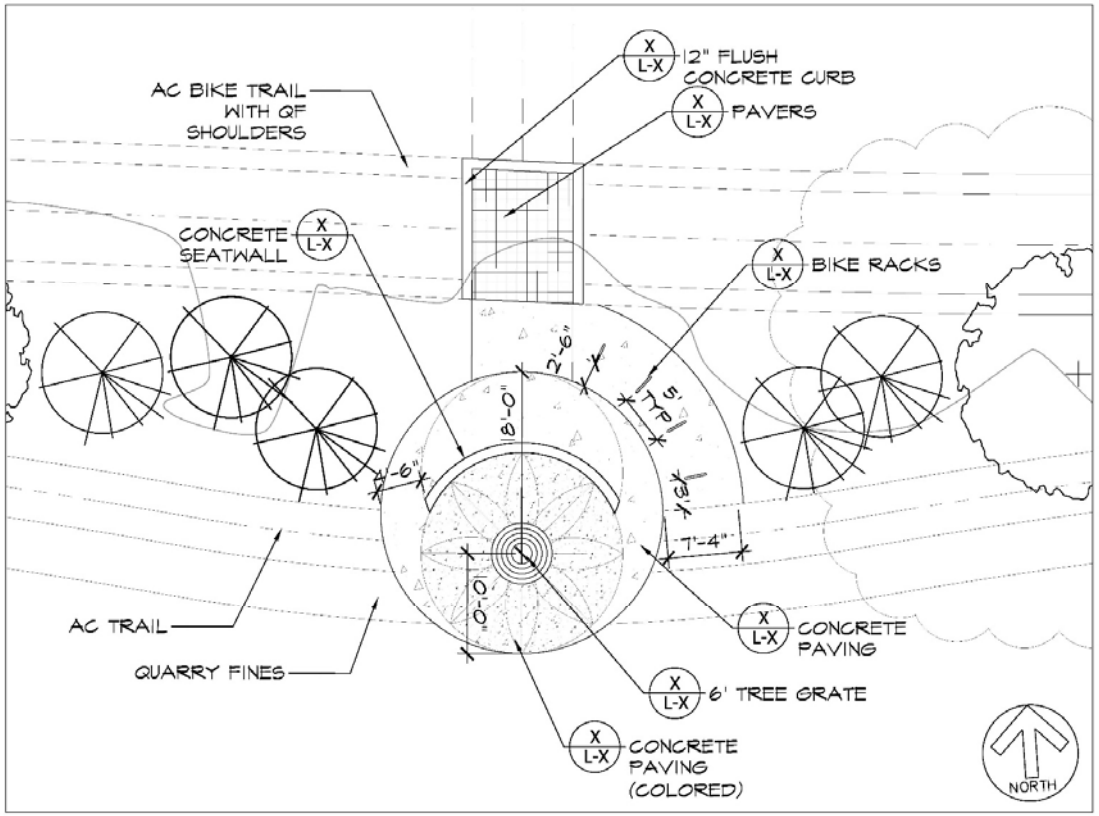

EASTERN MEDALLION PLAZA ENLARGEMENT

SCALE: 1" = 10'-0"

West Entry Plaza

West Entry Plaza Detail (60% Draft)

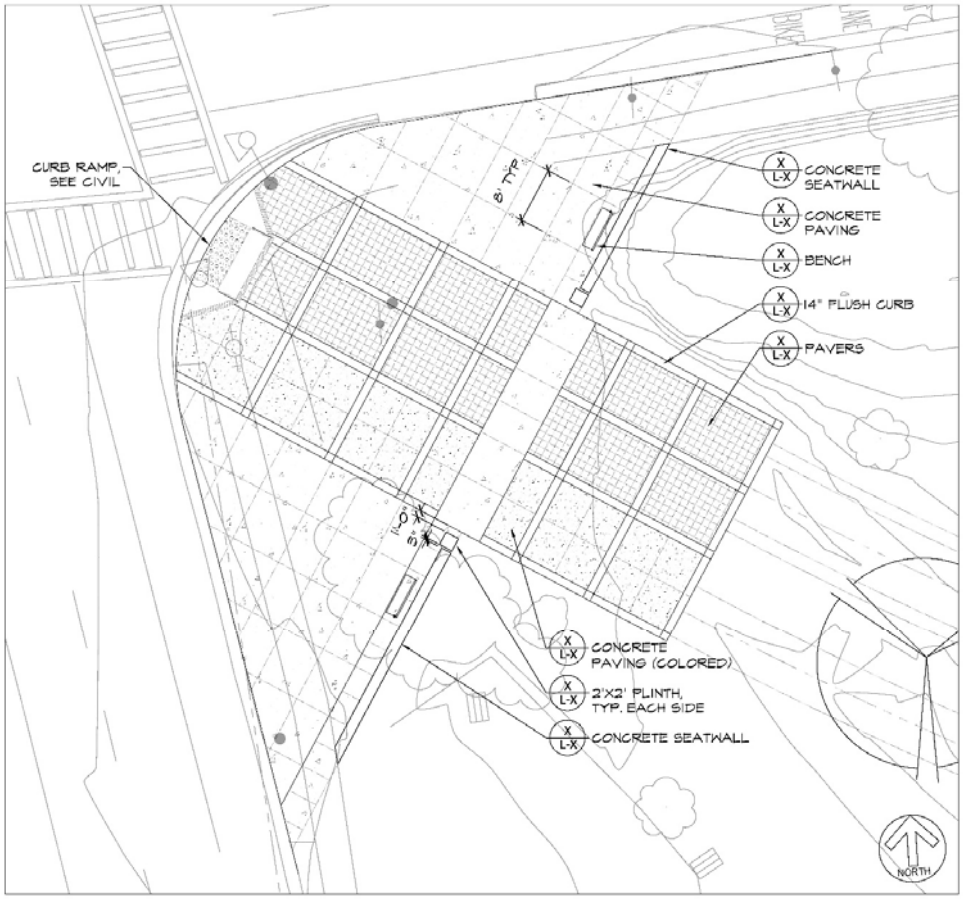

CONSTITUTION WAY PLAZA ENLARGEMENT

SCALE: 1" = 10'-0"

East Entry Plaza

Entry Plazas

PLACEWORKS

West Entry Plaza

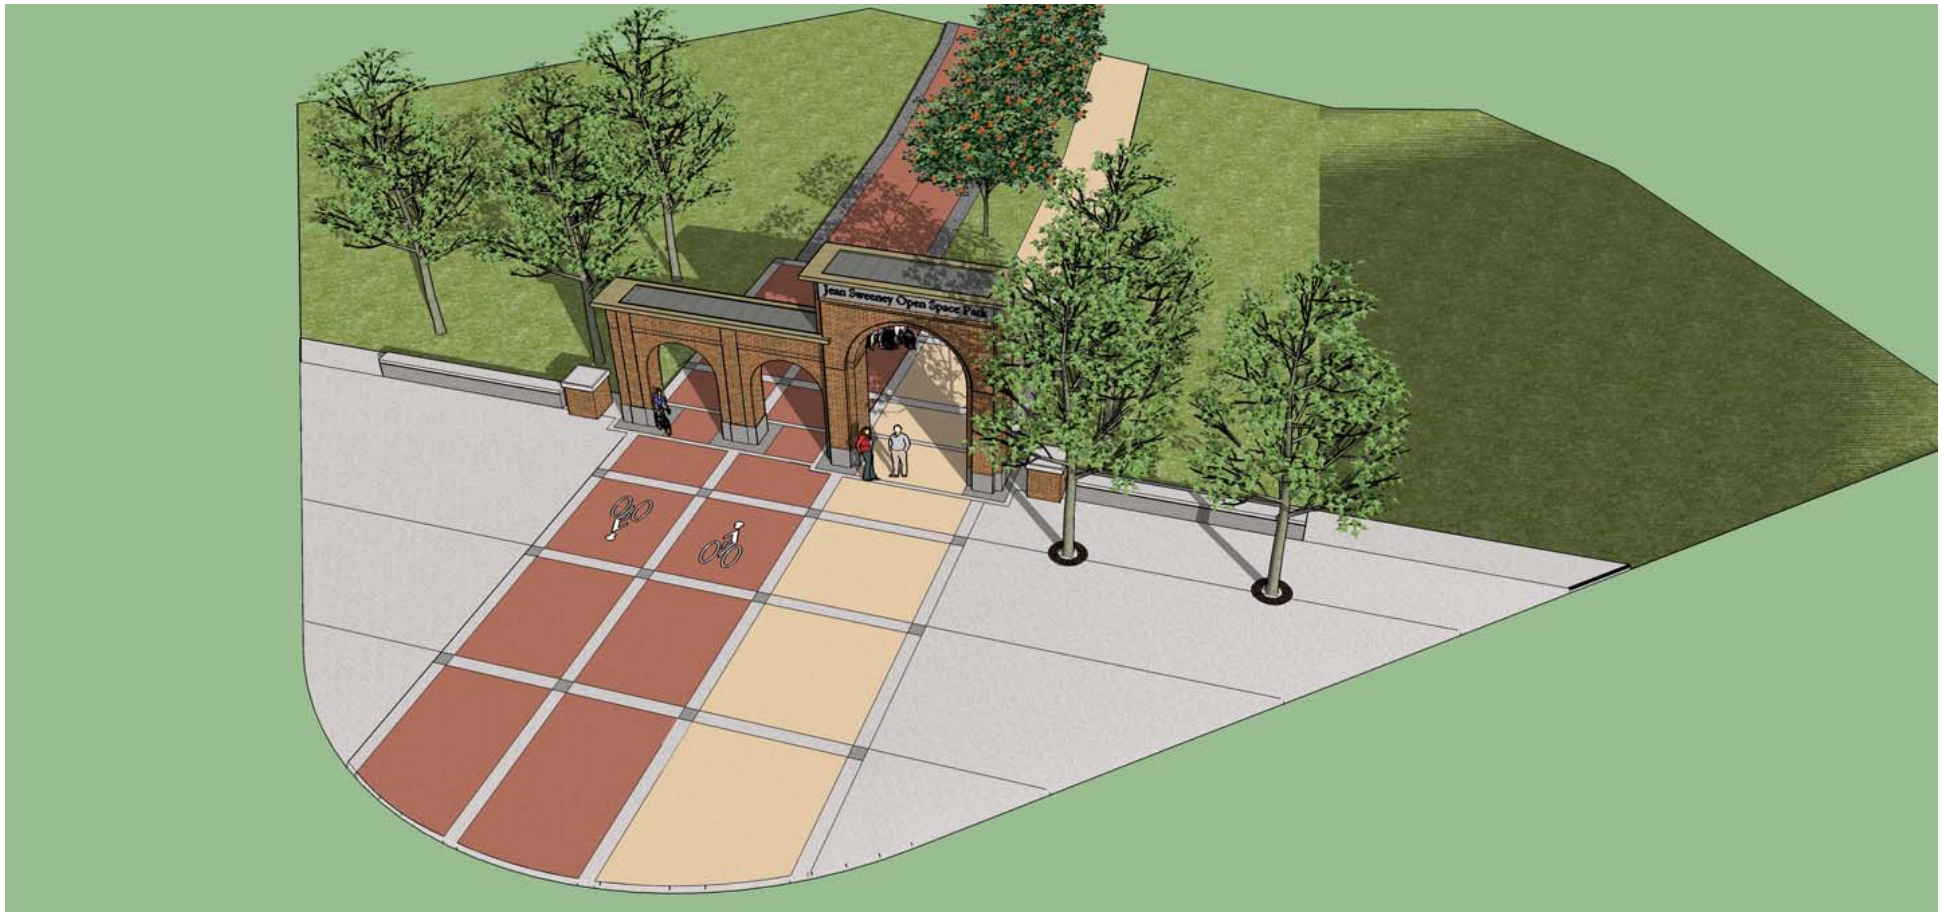

Atlantic Segment

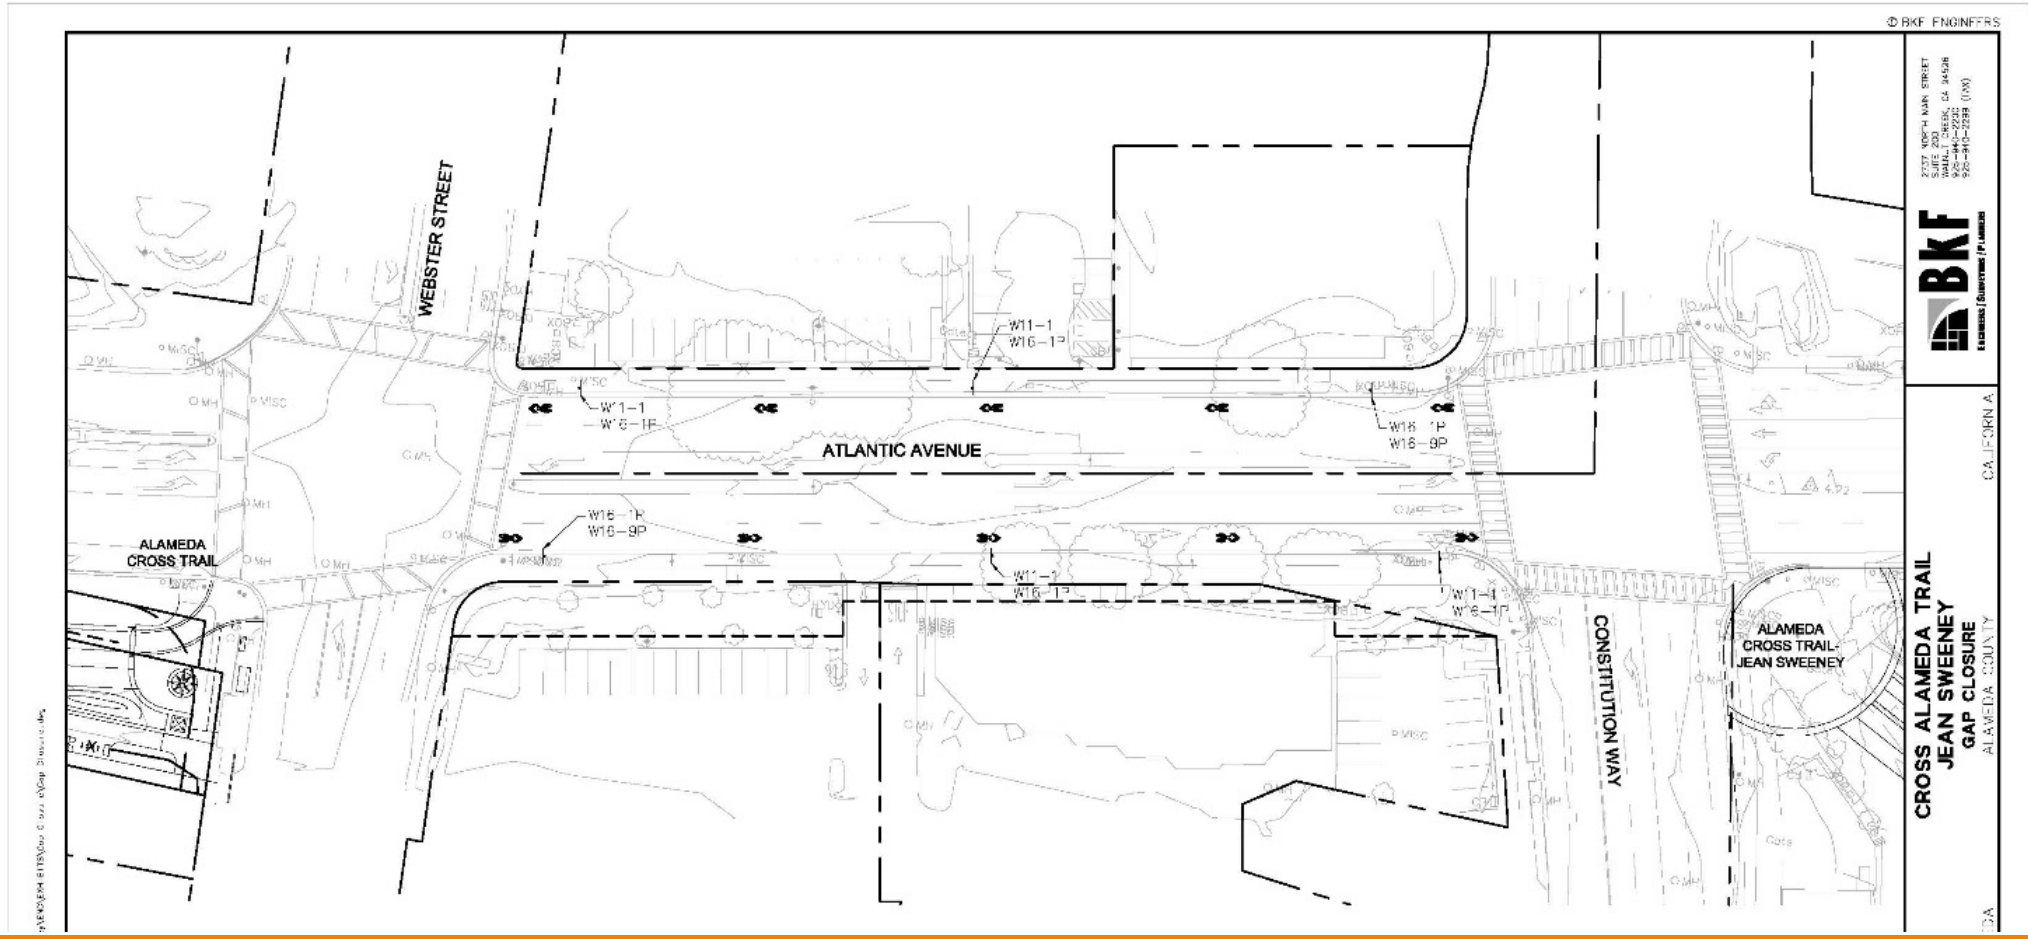

Cross Alameda Trail

at Jean Sweeney Open Space park

Conceptual Design