1

2

3

4

5

SHEET NOTES:

1. PULL (N) FEEDERS IN (E) CONDUIT FROM (E) PANEL TO (N) DISTRIBUTION PANEL.
2. INSTALL (N) CONDUIT AND PULL (N) CABLES. FOR FEEDER SIZE REFER TO SLD E0.4. ALTERNATIVE BID PRICE.
3. EXTEND (E) CONDUIT AND FEEDERS TO (N) DISTRIBUTION PANEL. FOR (N) ELECTRICAL EQUIPMENT LAYOUT REFER TO DRAWING 1/E2.0

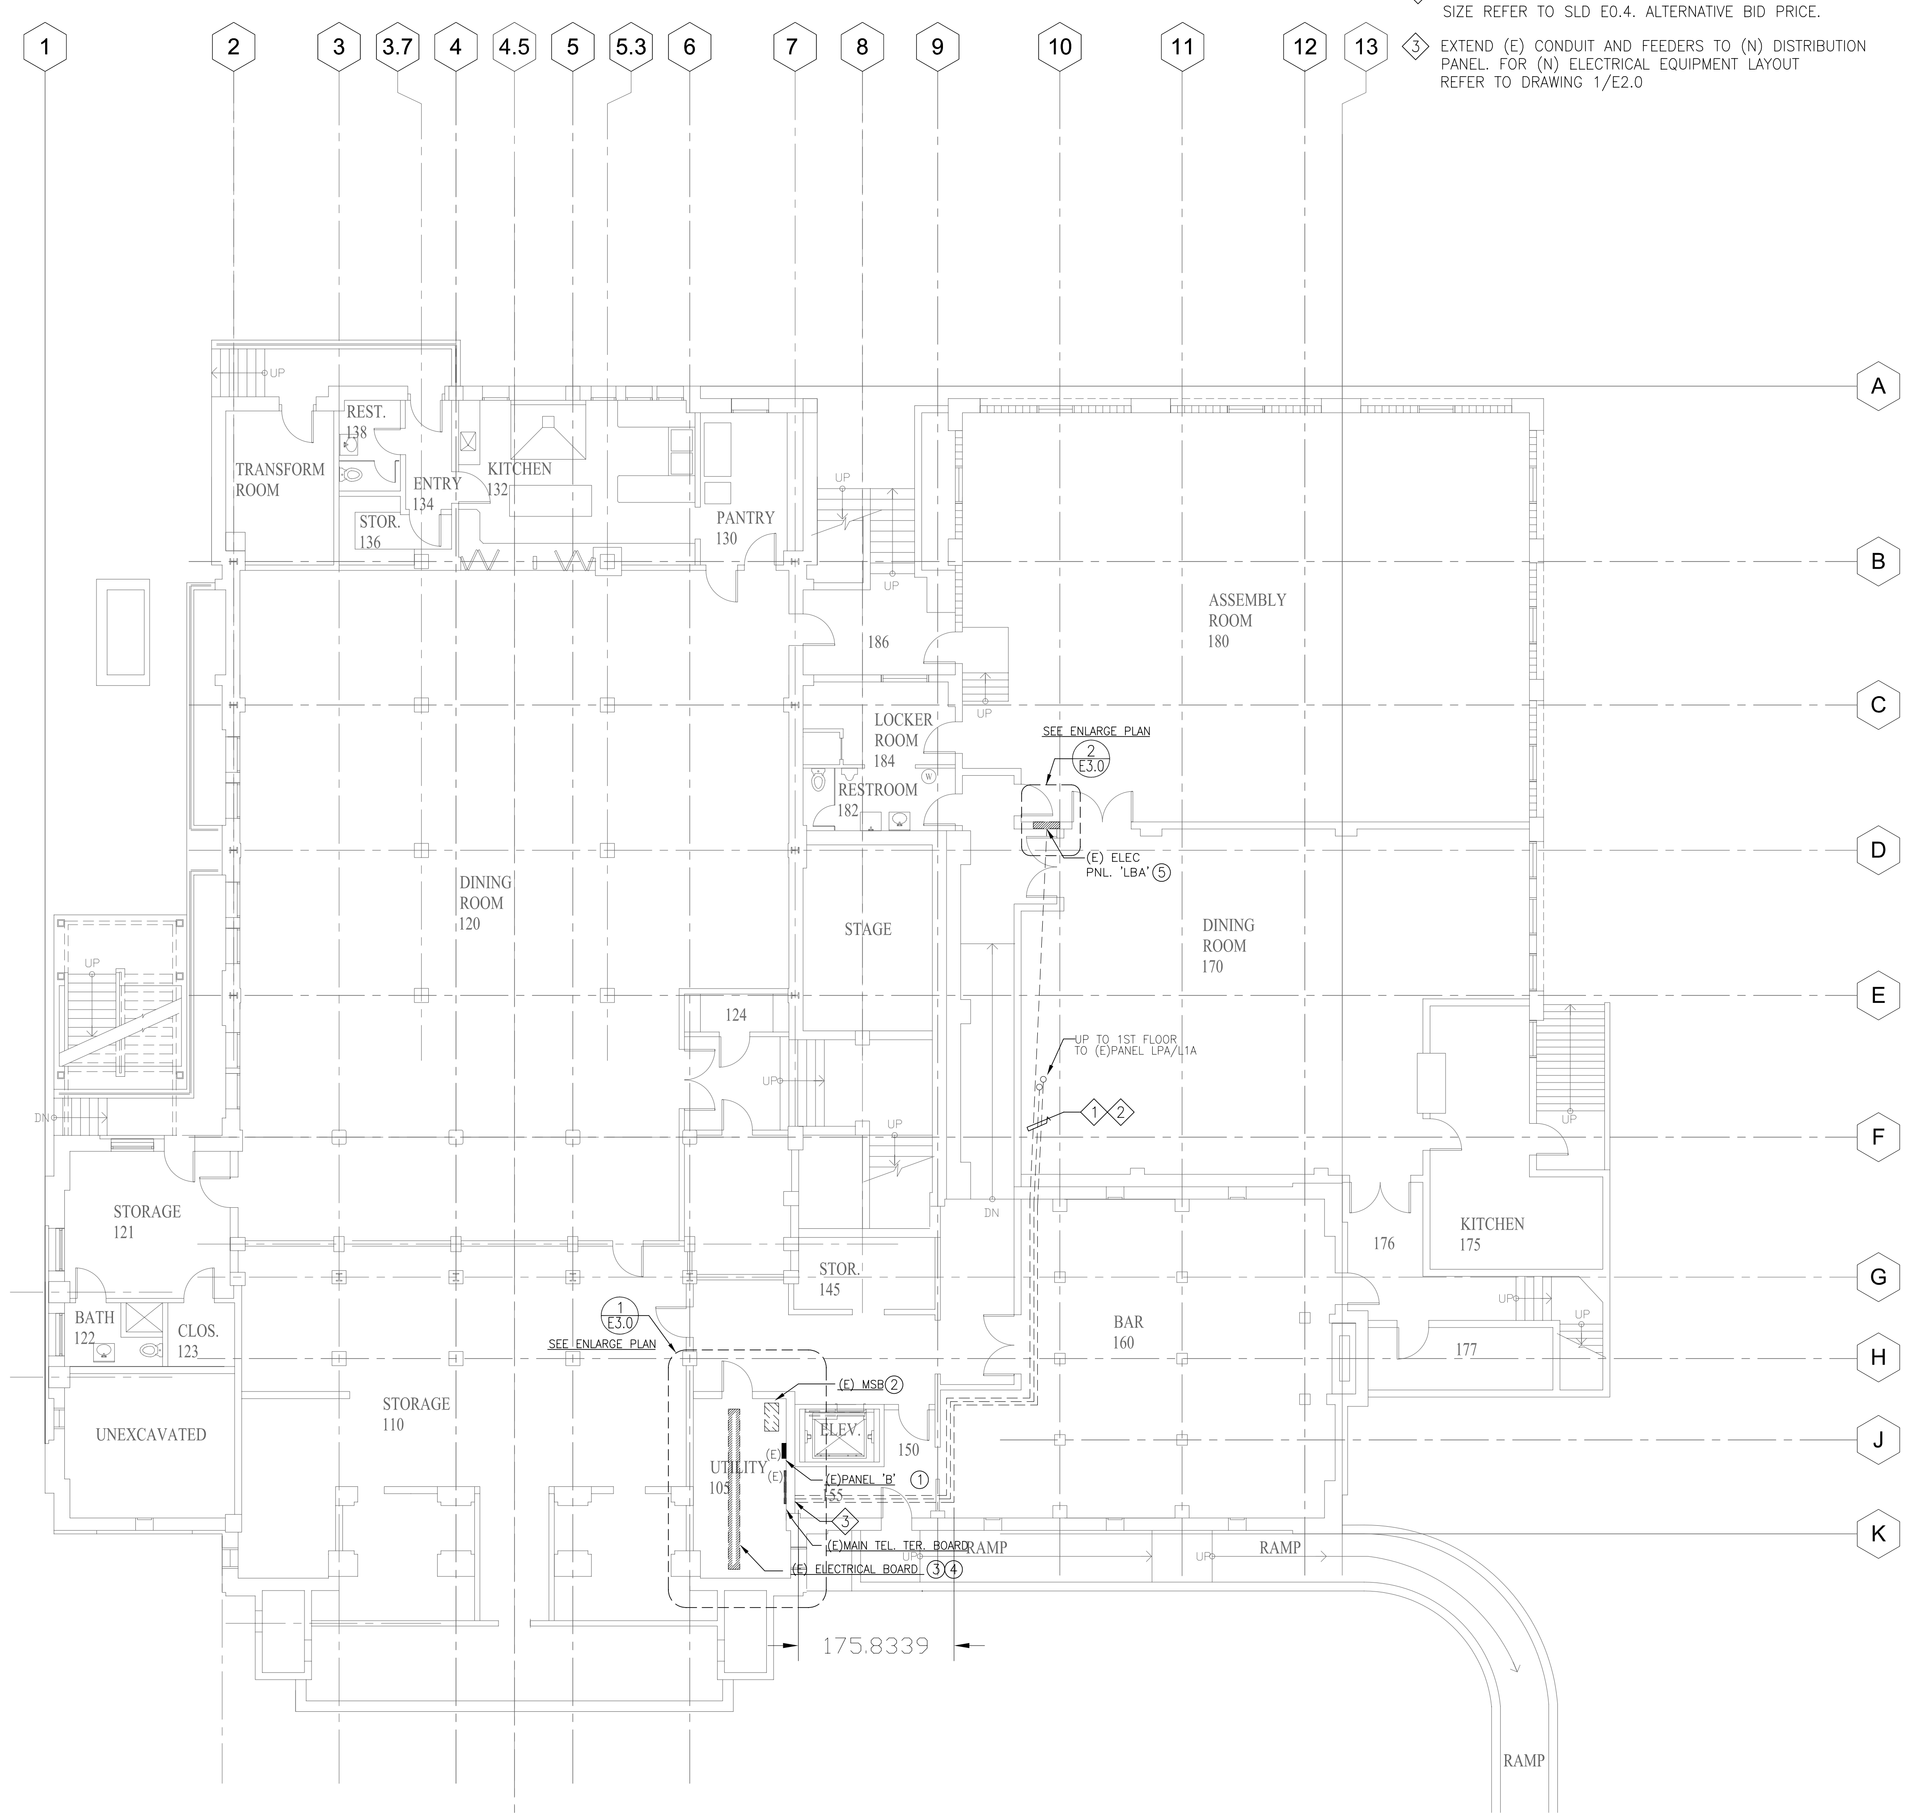

EXISTING BASEMENT - POWER LAYOUT

0' 8' 16' 24'

N

PLOT DATE:

ED2 international
Architects+Planners
945 Bryant Street, Suite 300
San Francisco, CA 94103
415.474.1400 tel
415.474.9110 fax

LICENSED ARCHITECT PETER R. T. WONG No. C-10636 9-30-13 RENEWAL DATE STATE OF CALIFORNIA

Architect Reg. No.

CITY OF Alameda

VETERAN MEMORIAL BUILDING

Electrical Systems Upgrade &

Historical Renovations

2203 CENTRAL AVE.
ALAMEDA, CA 94501

Consultant

ACG engineers, inc.
CONSULTING ELECTRICAL ENGINEERS
7347 MISSION ST.,
DALY CITY, CA 94014

REGISTERED PROFESSIONAL ENGINEER ANTON C. JAKOBLEM No E15401 EXP. 06-30-13 ELECTRICAL STATE OF CALIFORNIA

Issuances and Revisions

No.	Date	Description
1	04-04-13	REVISION 1
2	07-03-13	PHASE 1 & 2

Date

Sheet Title

EXISTING BASEMENT - POWER LAYOUT

Scale: 1/8"=1'-0"

Project No. 1301.00

E1.0

Sheet No. Revision