1

2

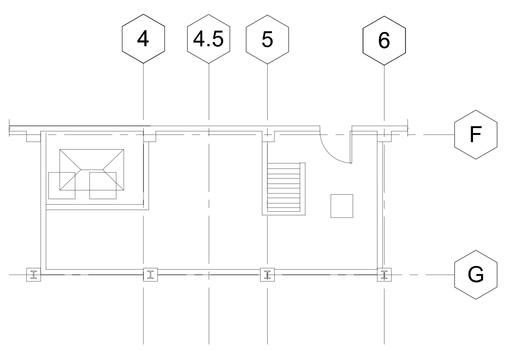

(E) UPPER FAN RM - POWER LAYOUT

SHEET NOTES:

1. PULL (N) FEEDERS IN (E) CONDUIT FROM (E) PANEL TO (N) DISTRIBUTION PANEL.
2. RE-USED (E) CONDUIT. PULL (N) CABLES. FOR FEEDER SIZE REFER TO SLD E0.4. ALTERNATIVE BID PRICE.

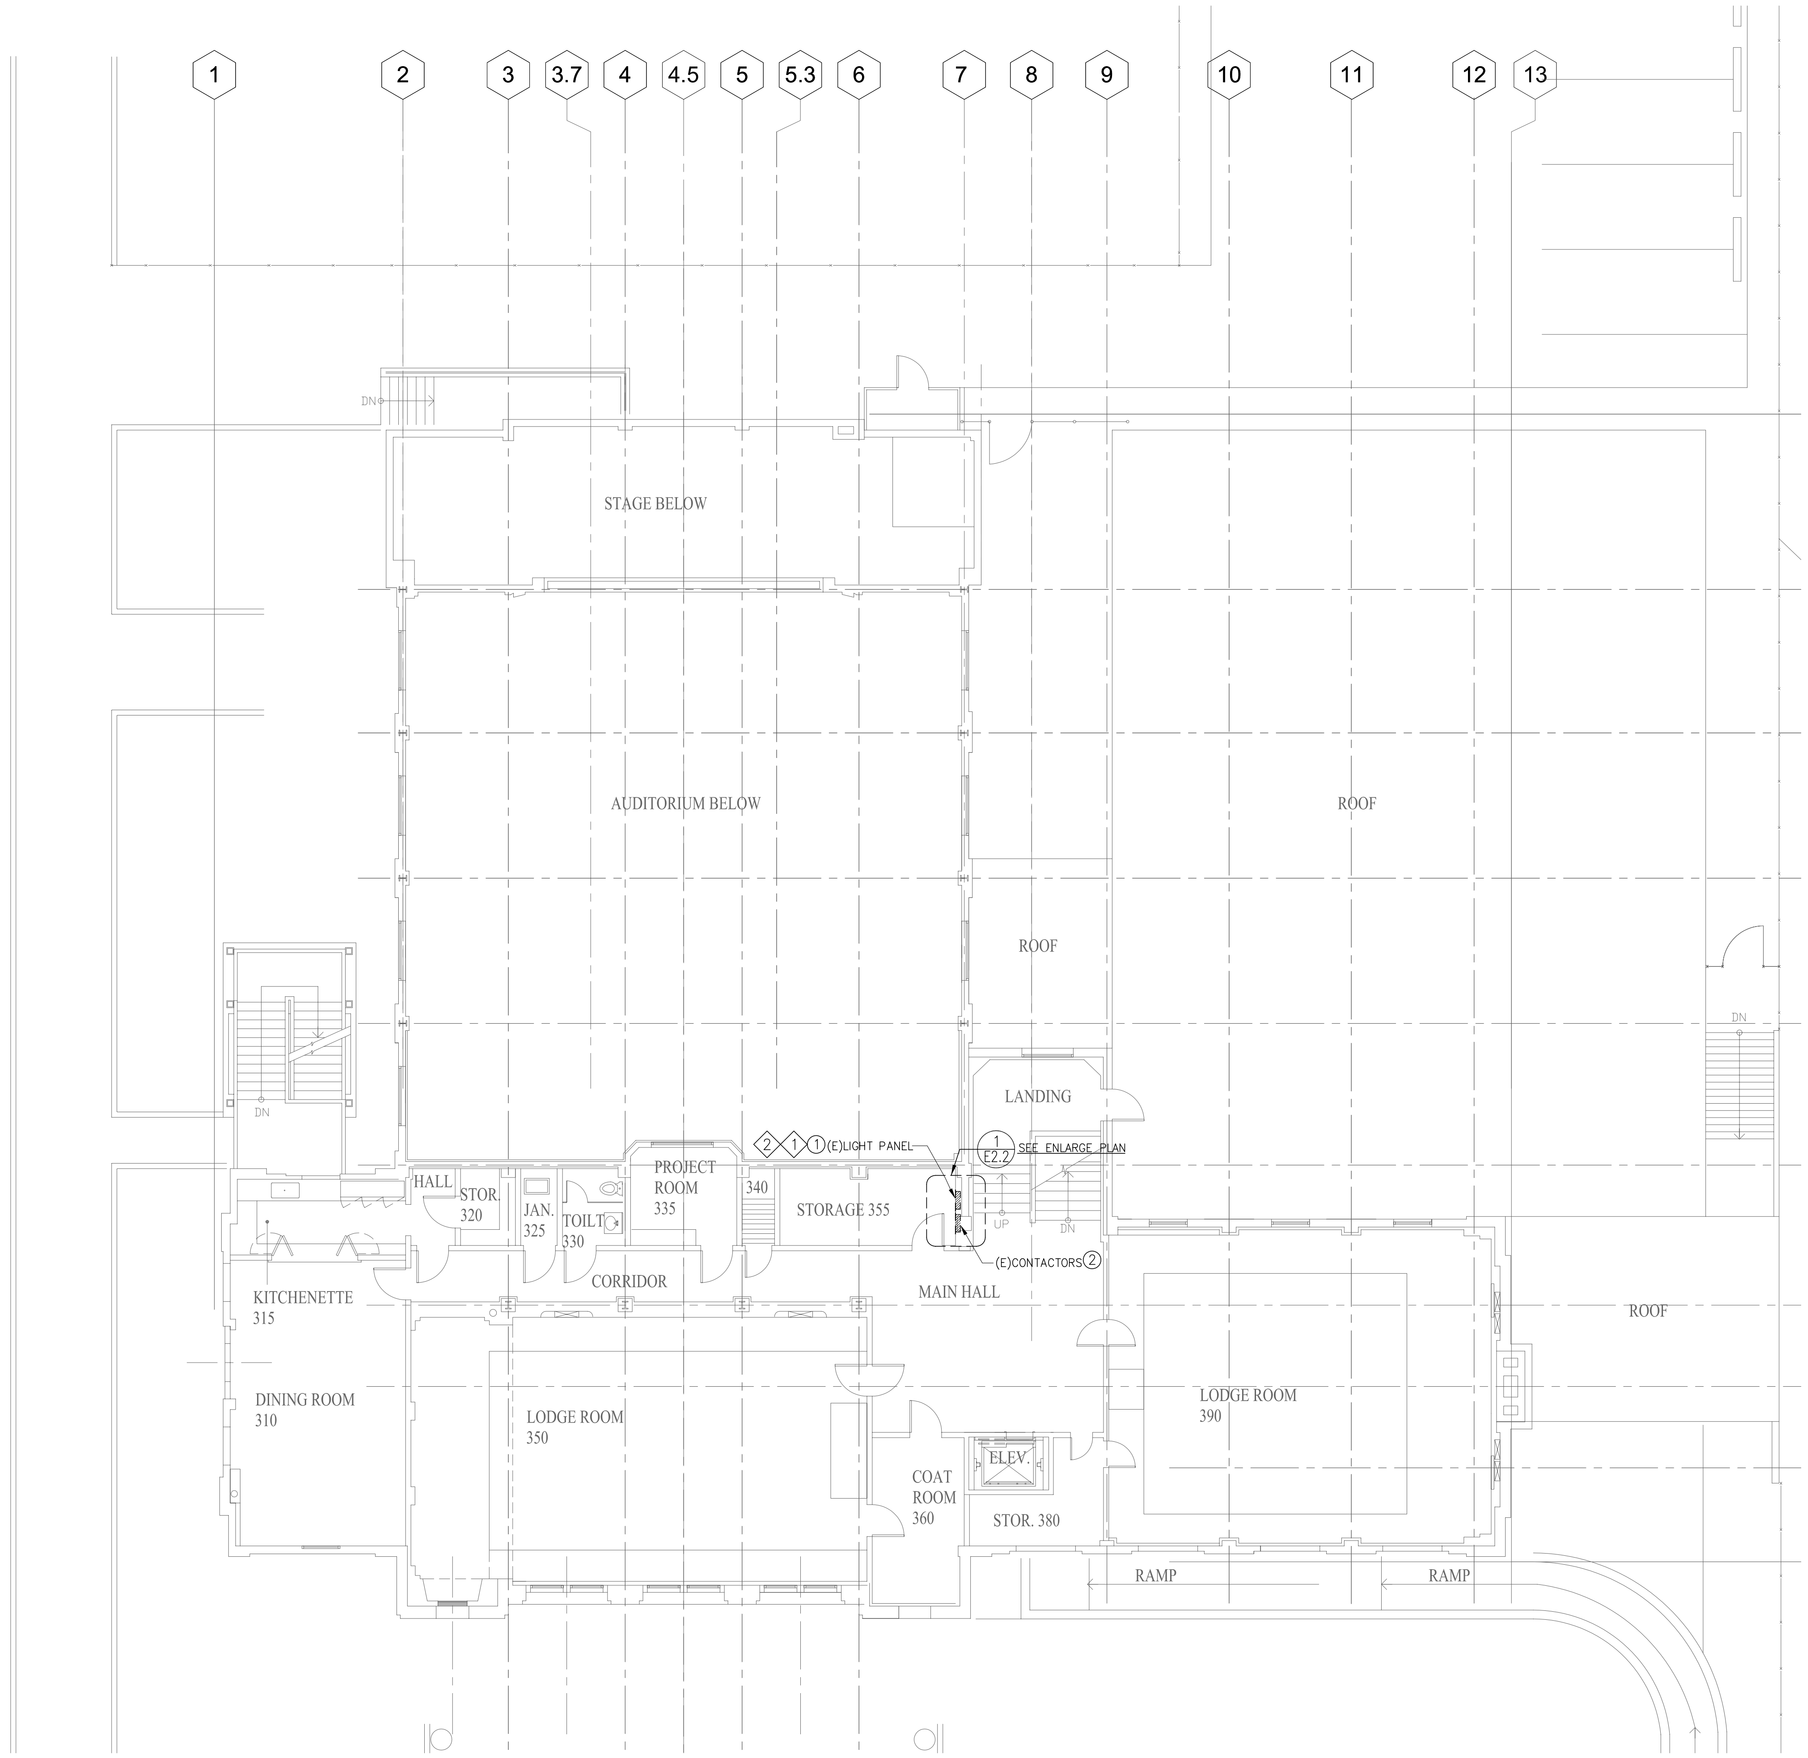

EXISTING SECOND FLOOR - POWER LAYOUT

0' 8' 16' 24'

N

945 Bryant Street, Suite 300
San Francisco, CA 94103
415.474.1400 tel
415.474.9110 fax

LICENSED ARCHITECT PETER W. T. WONG No. C-10636 9-30-13 RENEWAL DATE STATE OF CALIFORNIA

Architect Reg. No.

CITY OF Alameda

VETERAN MEMORIAL BUILDING

Electrical Systems Upgrade &

Historical Renovations

2203 CENTRAL AVE.
ALAMEDA, CA 94501

Consultant

ACG engineers, inc.
CONSULTING ELECTRICAL ENGINEERS

7347 MISSION ST.,
DALY CITY, CA 94014

REGISTERED PROFESSIONAL ENGINEER ANTONIO C. JAKOSALEM No E15401 EXP. 06-30-13 ELECTRICAL STATE OF CALIFORNIA

Issuances and Revisions

No.	Date	Description
1	04-04-13	REVISION 1
2	07-03-13	PHASE 1 & 2

Date

Sheet Title

EXISTING SECOND FLOOR - POWER LAYOUT

Scale: 1/8"=1'-0"

Project No. 1301.00

E1.2

Sheet No. Revision

PLOT DATE: