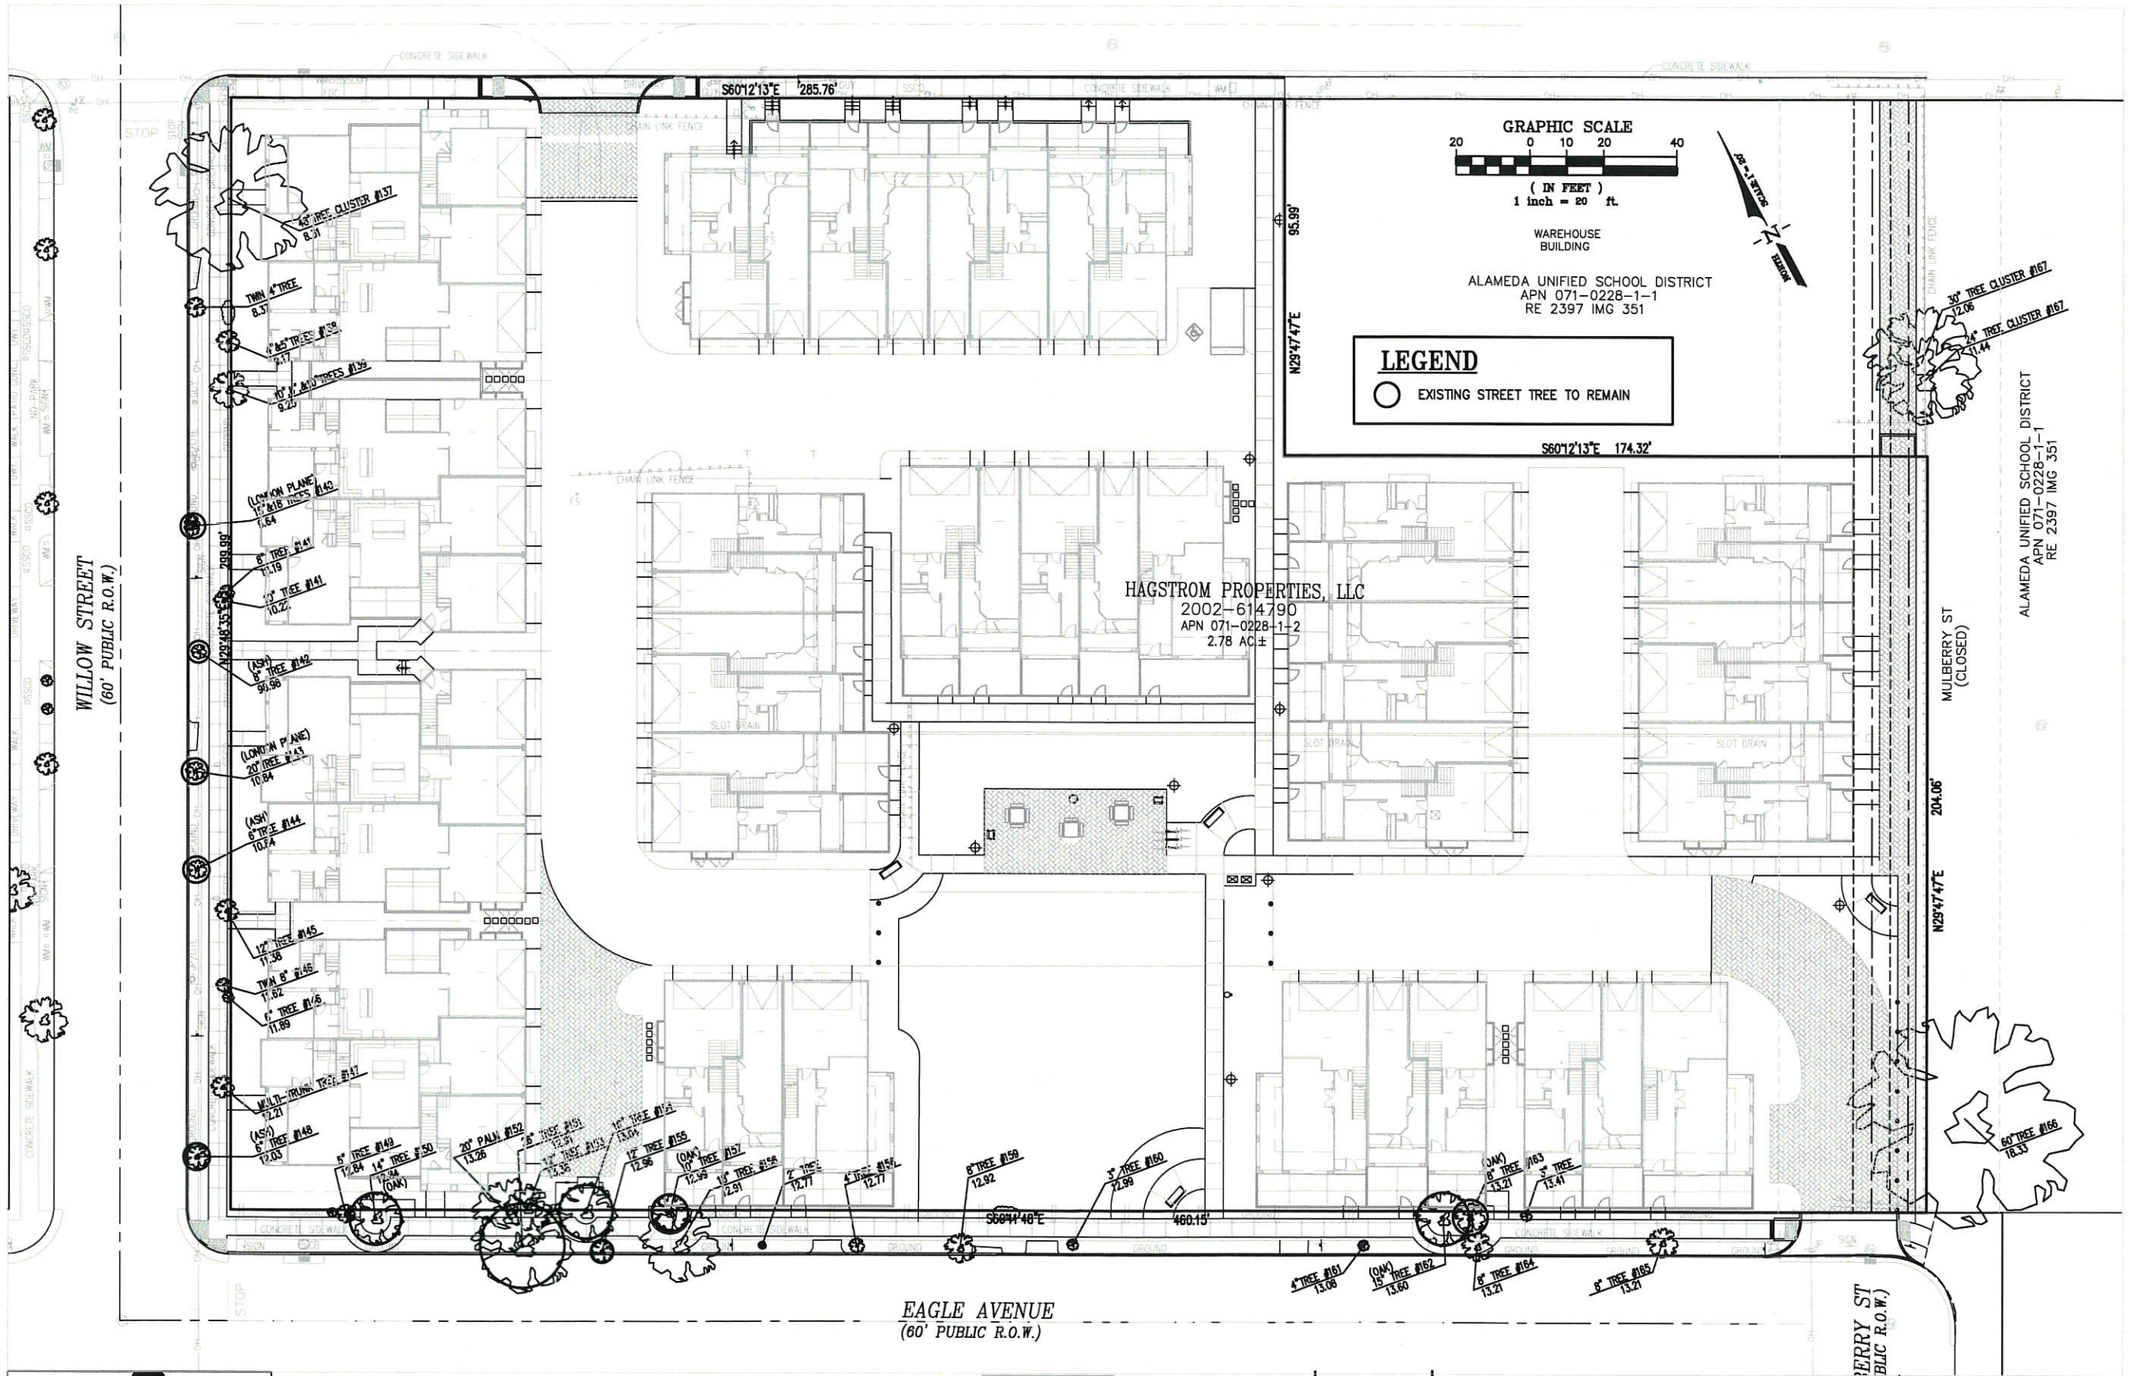

City Ventures

ALAMEDA II - HAGSTROM

CITY VENTURES
2100 CLEMENT
ALAMEDA, CA

HUNT HALE JONES

Architecture | Planning | Interiors

444 Spear Street, Suite 105
San Francisco, CA 94105
www.hunthalejones.com

t. 415-512-1300
f. 415-288-0288

REGISTERED PROFESSIONAL ENGINEER CHRISTOPHER JAMES WOOD No. C72184 CIVIL STATE OF CALIFORNIA
SEAL

Luk & Associates
Civil Engineering
Land Planning
Land Surveying
738 Alfred Nobel Drive
Hercules, CA 94547
Phone (510) 724-3388
Fax (510) 724-3383

Title: TREE PRESERVATION PLAN
Issue/Date: PC#1 RESUB. 11/16/2015
Scale: 1" = 20'
Sheet No.: C-3.2

Job No.: 14024A10
Drawing No.: EXHIBIT-TREE.DWG
Plot Date: 01/05/2016

©HUNT HALE JONES ARCHITECTS