Figure 5: Shore Line Drive between Grand Street and Shell Gate Road, Typical Plan

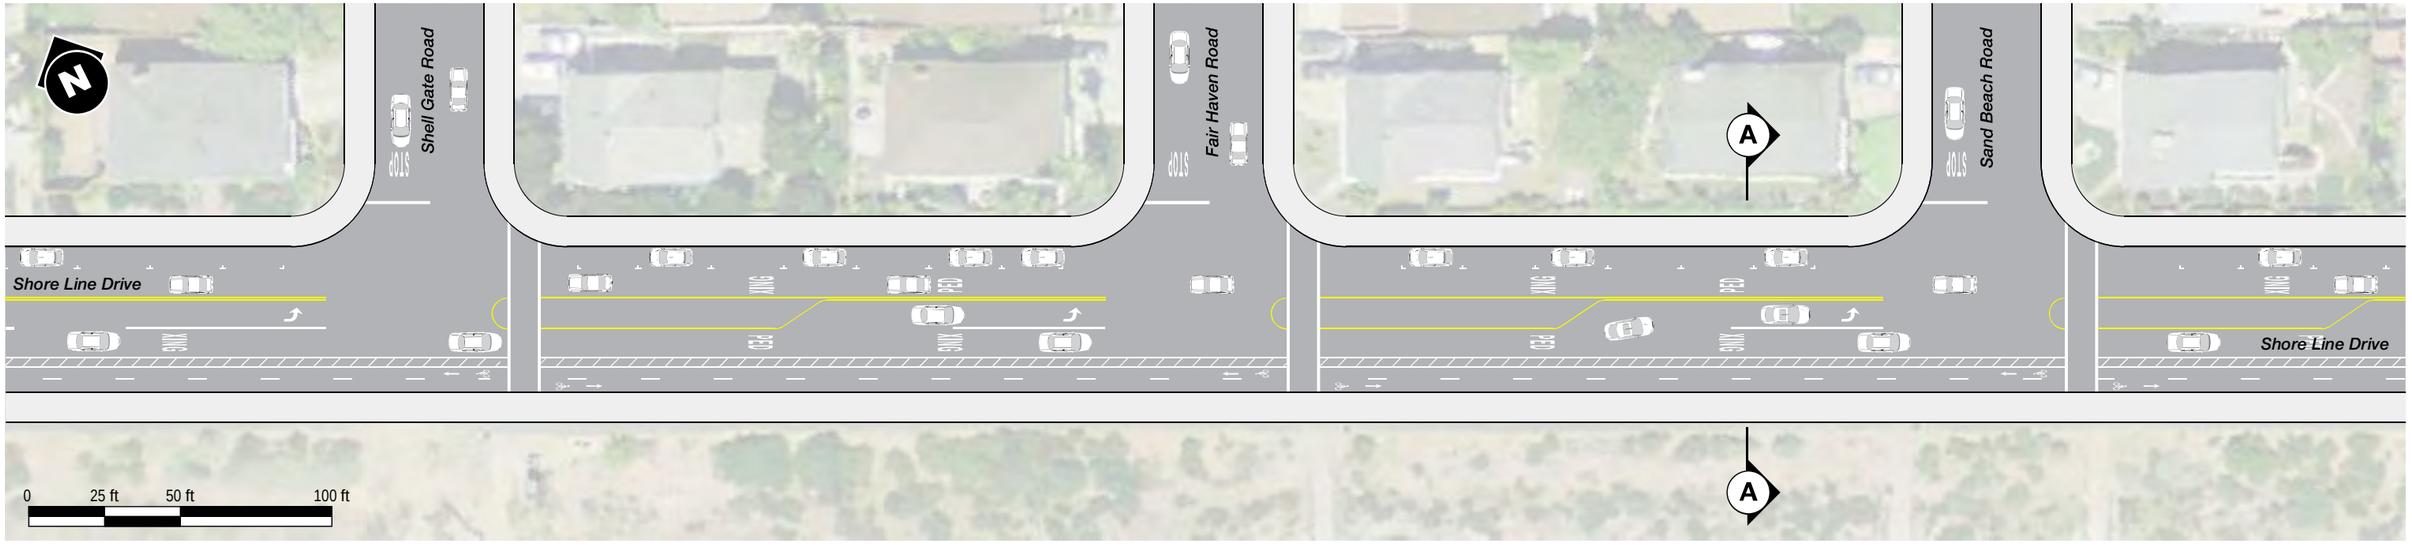

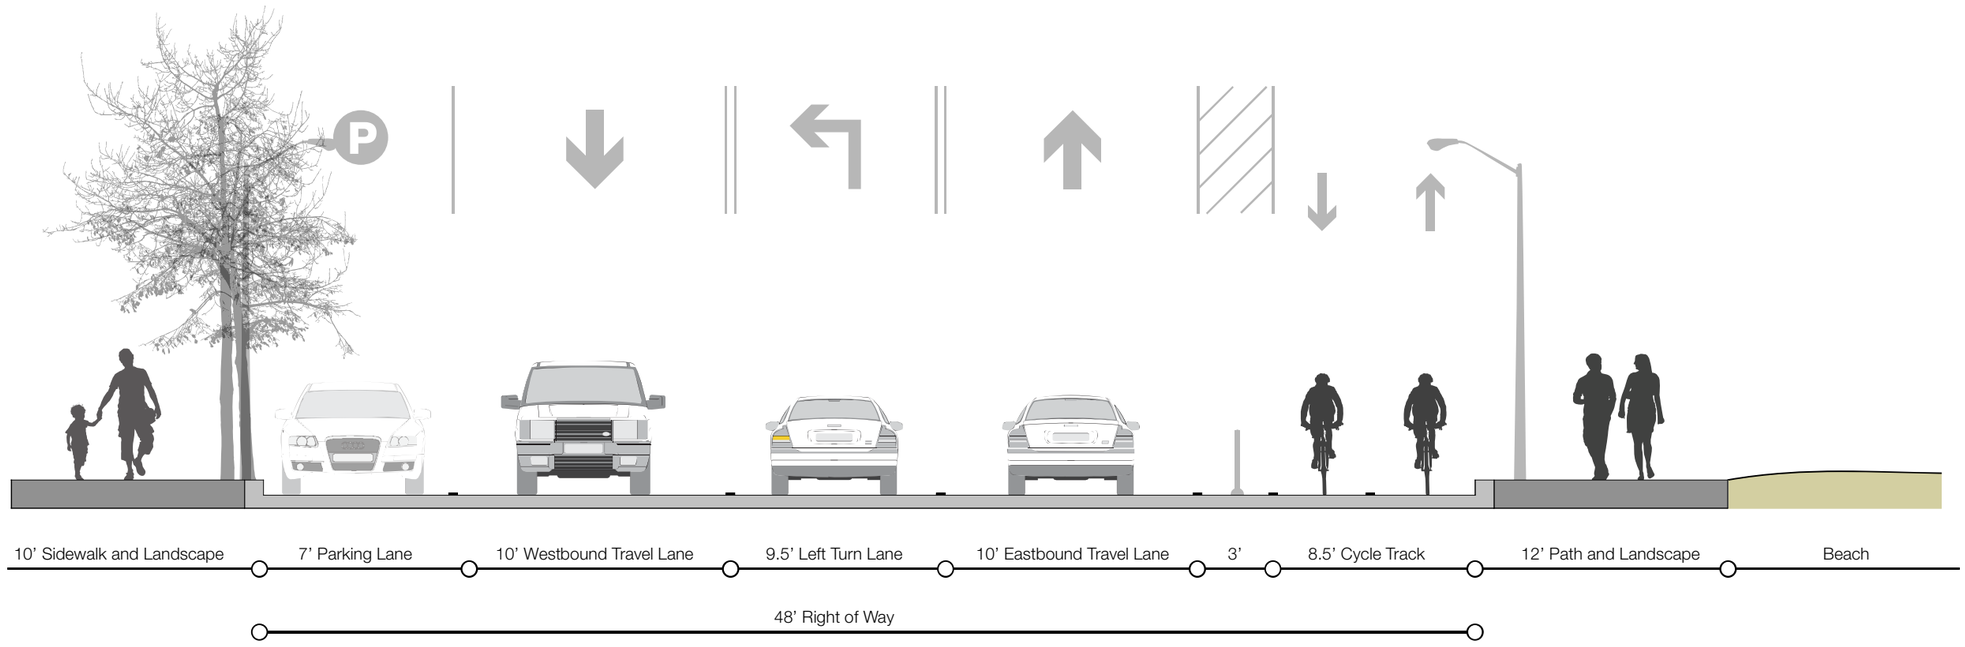

Section A-A: Typical Section on Shore Line Drive between Shell Gate Road and Grand Street (looking east)