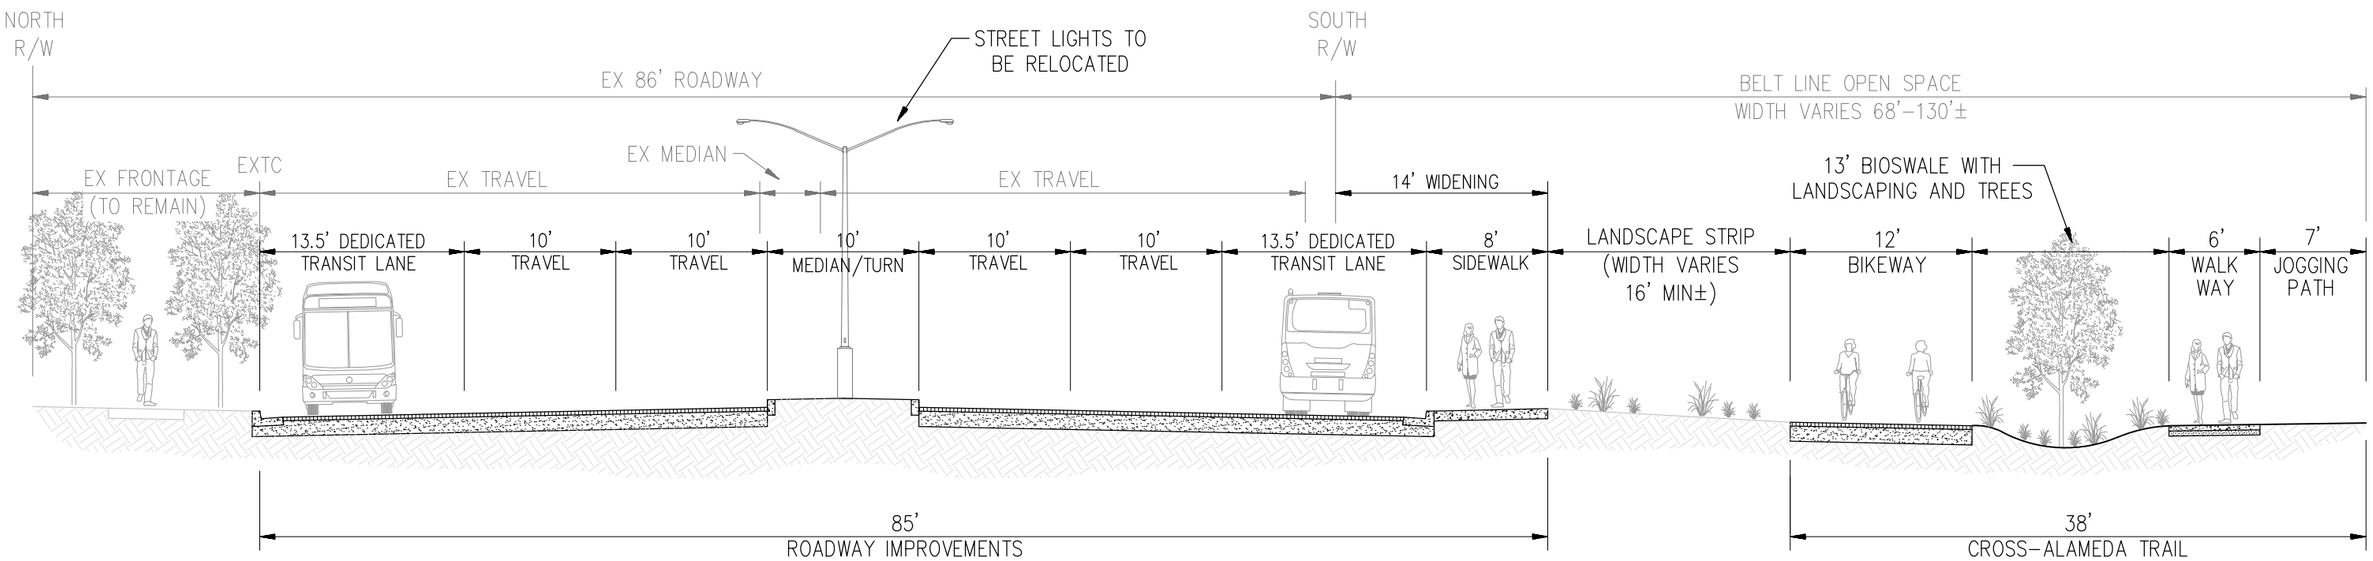

RAMP
ILLUSTRATIVE SECTION
EAST OF 3RD STREET

CITY OF ALAMEDA ALAMEDA COUNTY CALIFORNIA

DATE: JANUARY 12, 2015 NOT TO SCALE

cbg
Carlson, Barbee & Gibson, Inc.
CIVIL ENGINEERS • SURVEYORS • PLANNERS
2633 CAMINO RAMON, SUITE 350
SAN RAMON, CALIFORNIA 94583
(925) 866-0322
www.cbandg.com